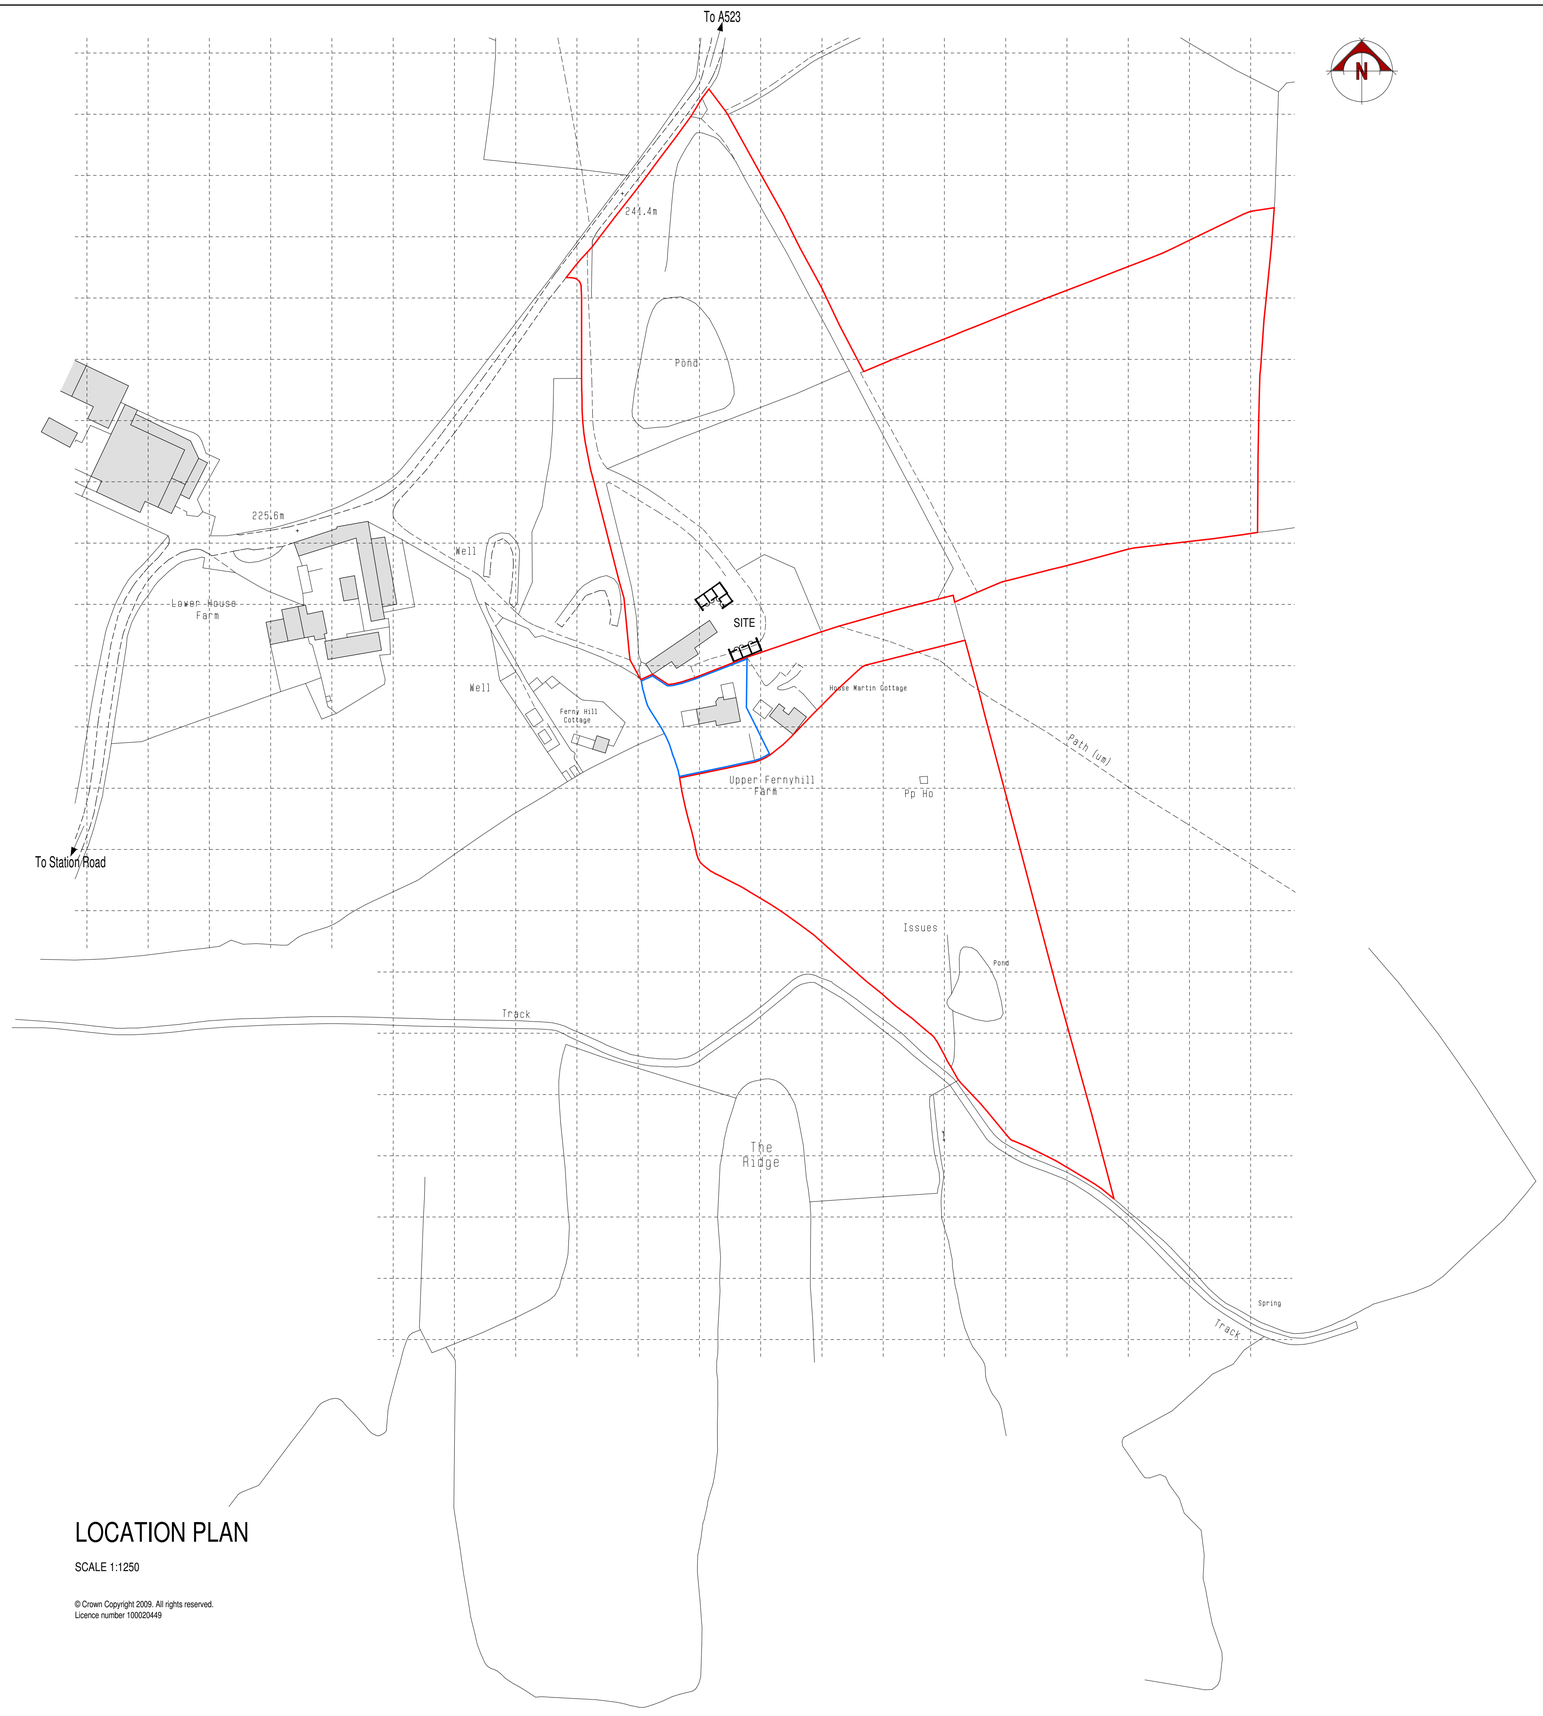

LOCATION PLAN

SCALE 1:1250

© Crown Copyright 2009. All rights reserved.
Licence number 100020449

0.0m 10.0m 20.0m 30.0m 40.0m 50.0m

scale bar @ 1:1250

MR & MRS J. HARRISION

PROPOSED STABLES AT
UPPER FERNYHILL BARN,
BAGFORD,
NEAR CHEDDLETON,
LEEK,
STAFFORDSHIRE,
ST13 7ET

LOCATION PLAN

Date	Sheet	Scale
NOV 2009	A1	1:1250
Drg No.	Rev.	Drawn
2008-1599-12	-	ASR
Rev.		

SAMMONS Architectural LIMITED
Chartered Institute of Architectural Technologists
10 Cawdry Buildings, Fountain Street, Leek. ST13 6JP
Telephone + Fax 01538 386002
E-mail: info@sammonsltd.co.uk

This drawing is copyright. Do not scale.
All dimensions must be checked prior to commencement.