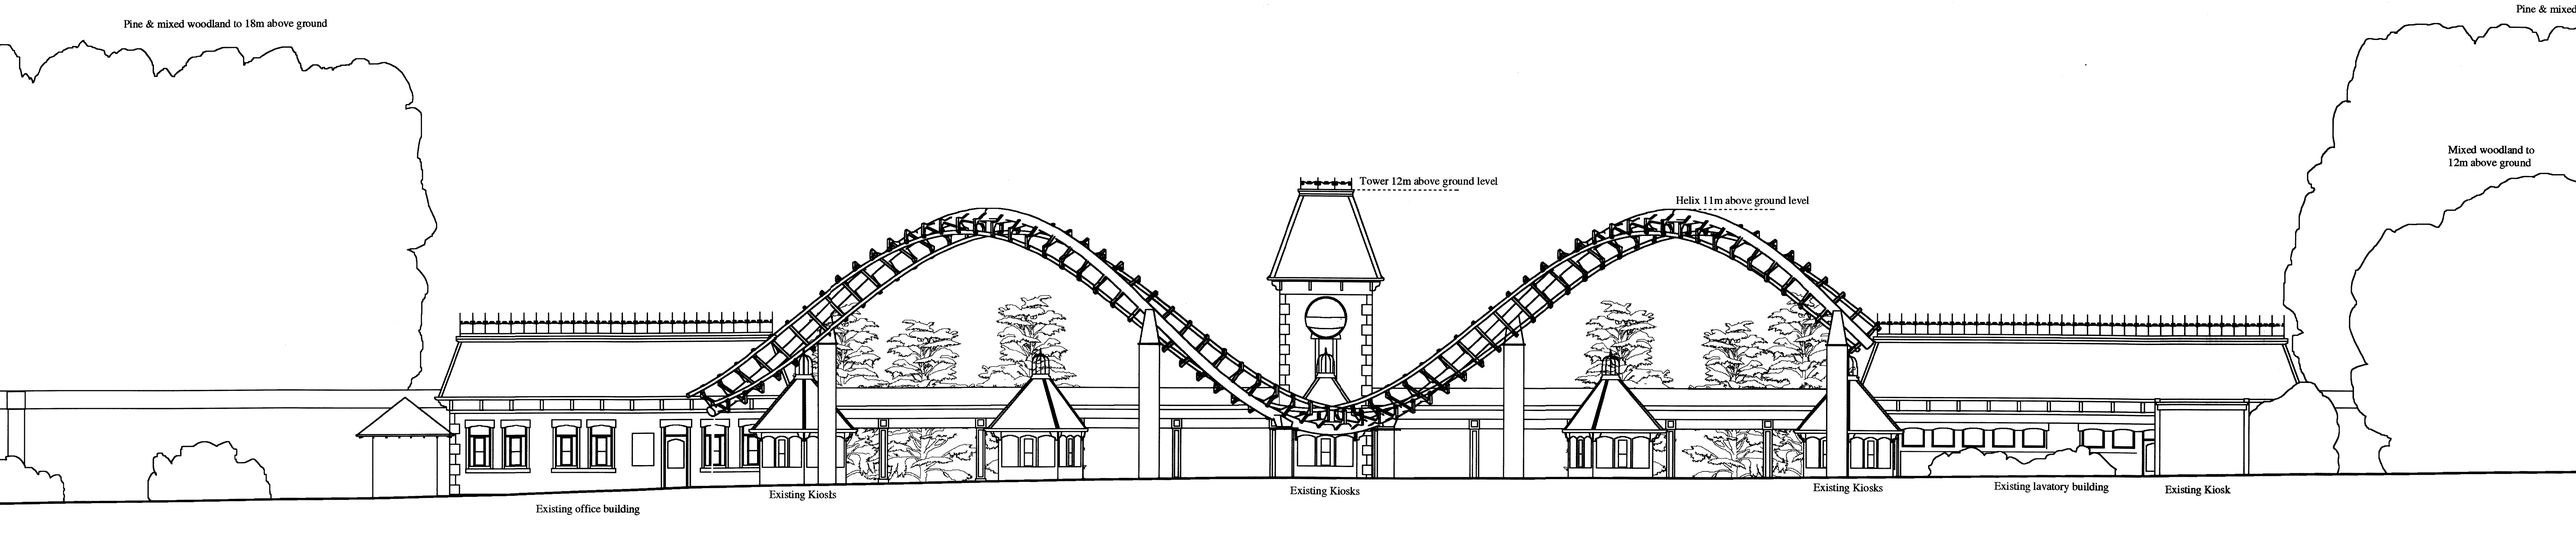

185.0

Section CC looking South towards Turnstyles

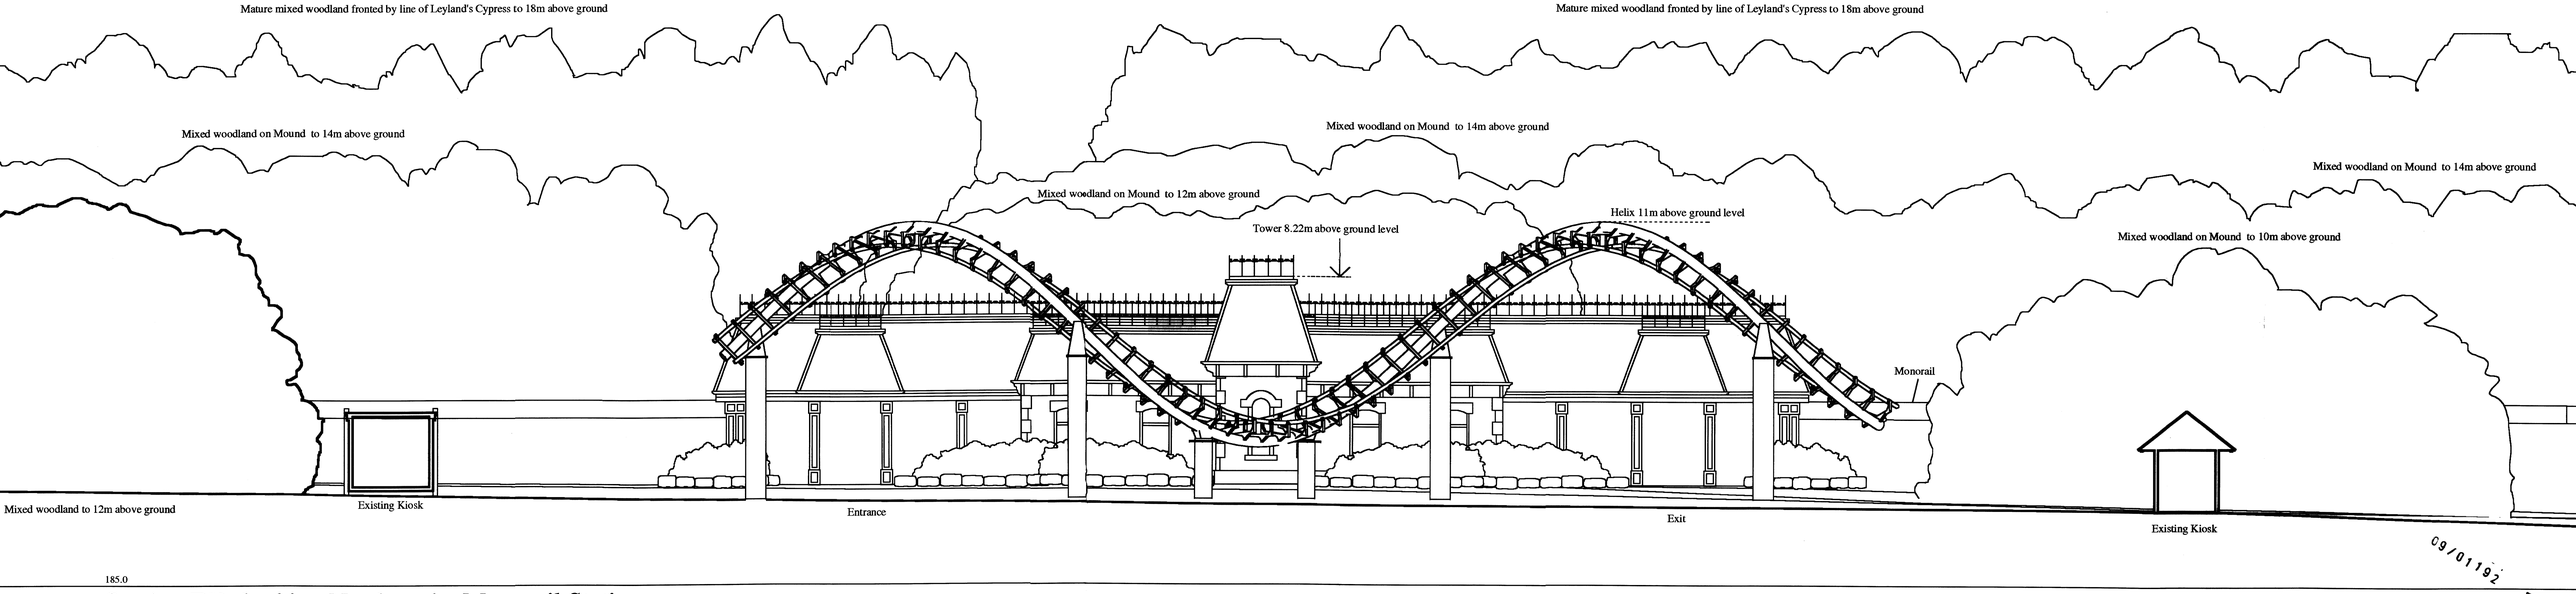

185.0

Section DD looking North to the Monorail Station

09/01192/FUL

Materials
Painted steelwork, colour to be agreed.

NICHOLS BROWN WEBBER
ARCHITECTS AND LANDSCAPE PLANNERS

POND HOUSE, NORTHEND, HENLEY-ON-THAMES, OXON RG9 6LG
TEL: TURVILLE HEATH (01491 638 536), FAX (01491 638 228)

PROJECT
Alton Towers Helix at Park Entrance

DRAWING TITLE
Elevations CC DD as Proposed

PLOT DATE	CHECKED
14.10.09	
SCALE	STATUS
1/100 @ A0	
PROJECT NO / DRAWING NO	REVISION
373/71 / 8	