
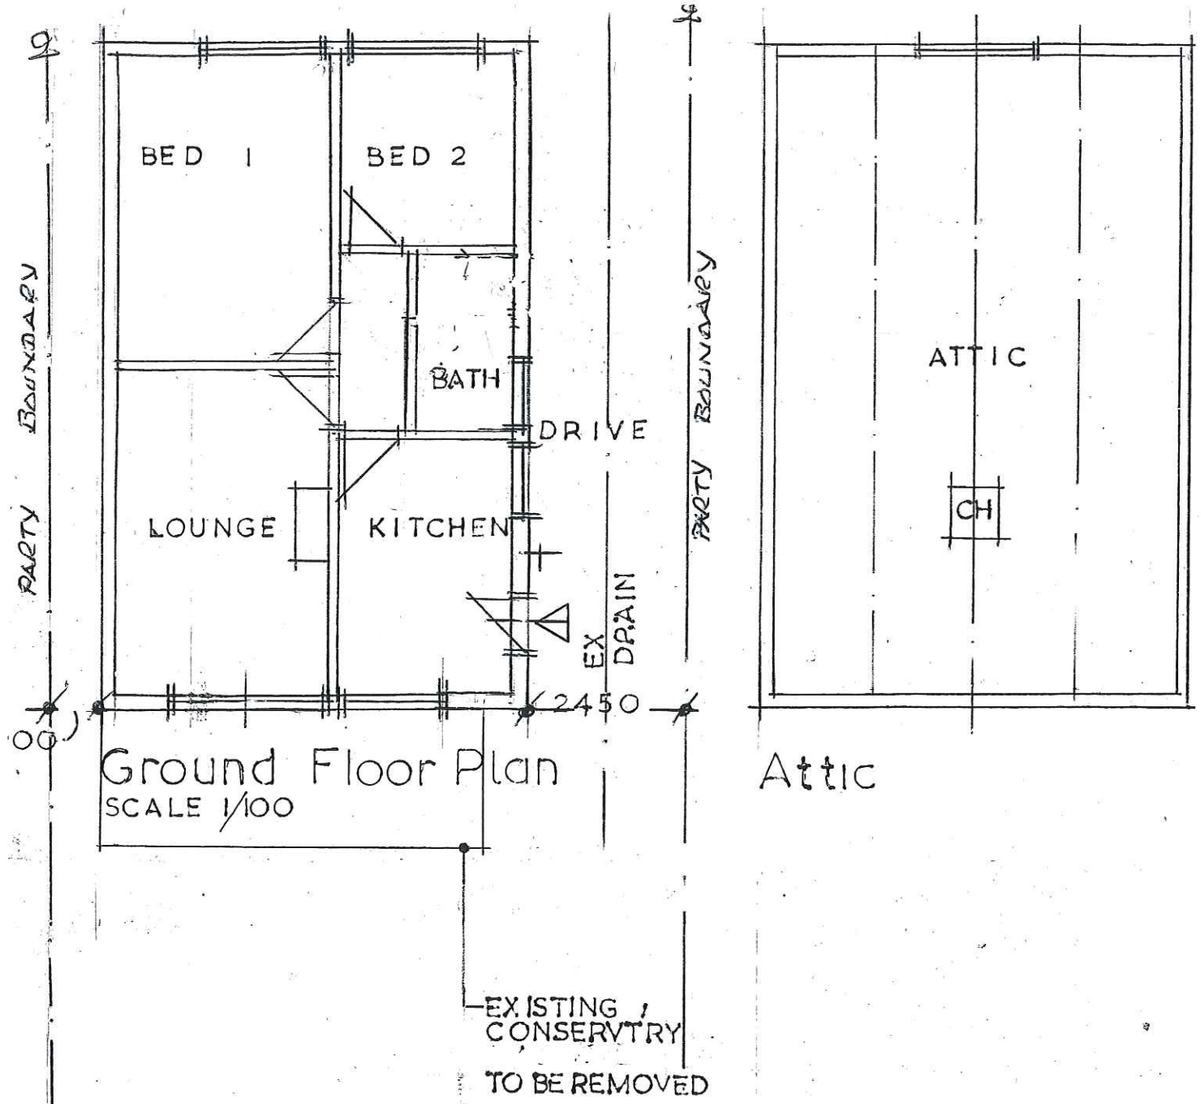


Ground Floor Plan
SCALE 1/100

Attic

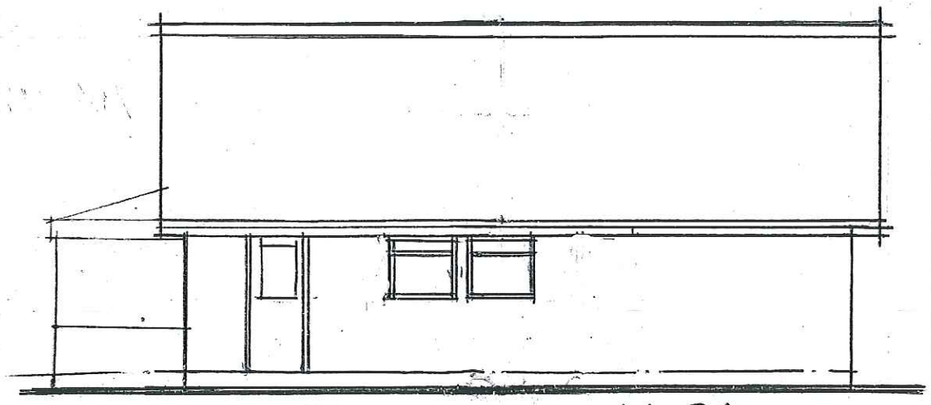


Side Elevation to No 31

CONSTRUCTIONAL NOTES:

Drawings to be read in conjunction with attached General Building Regulation Notes: Issue #1 Amended 2010.

Foundations,Structural Steelwork,Suspended Floors & Roof Construction to Specialists Design & Spec.

All work to comply with Planning Conditions, Building Regulations & CDM requirements.
All dimensions & site conditions to be checked Prior to commencement of Building Works,

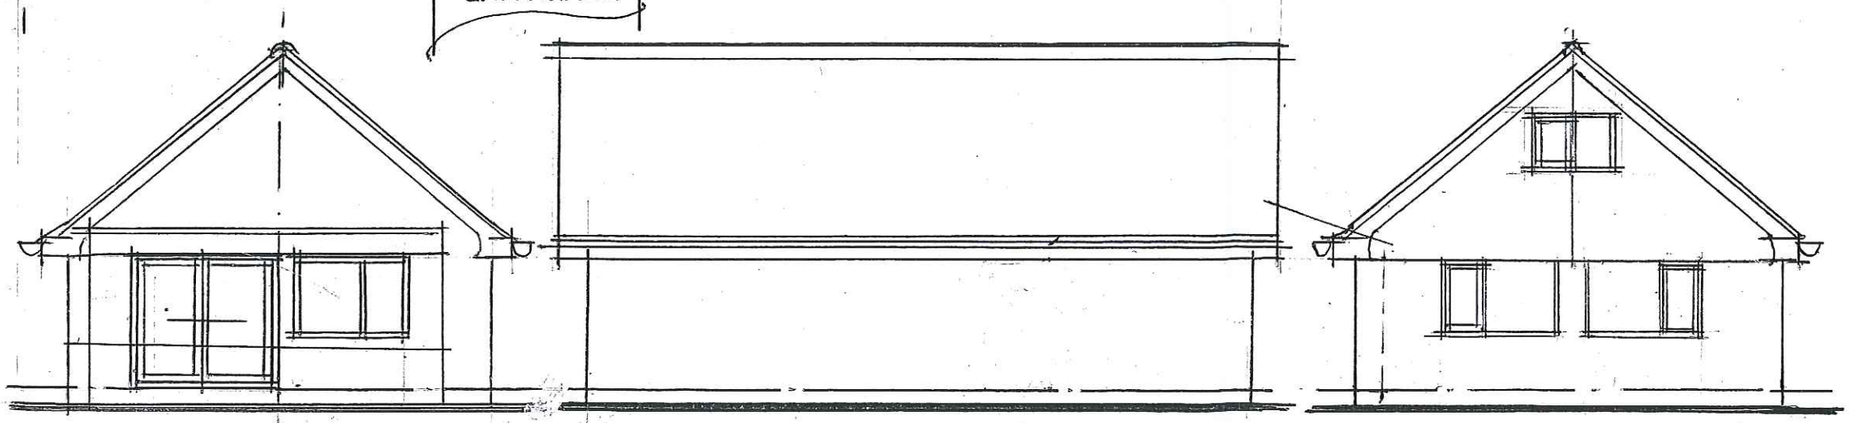

Rear Elevation

Side Elevation to No 35

Front Elevation

EXISTING

Architectural & Interior Designer
John David Payne
B.A. (Hons) M.C.A.D. D.A.
Telephone : 0782 394484
Plans for: Industrial & Domestic Buildings, Interiors, Extensions & Alterations.
Local Authority & grant applications undertaken.
10 Dilhorne Road, Forsbrook,Stoke-on-Trent, ST11 9DJ.

Customer Mr & Mrs L.PICKING.
Description PROPOSED REAR EXTENSION & LOFT CONVERSION AT 33.EASTBANK RIDE, FORSBROOK, STOKE ON TRENT STAFFS.

Drawn By Date 01.17

SHEET no: 1/E