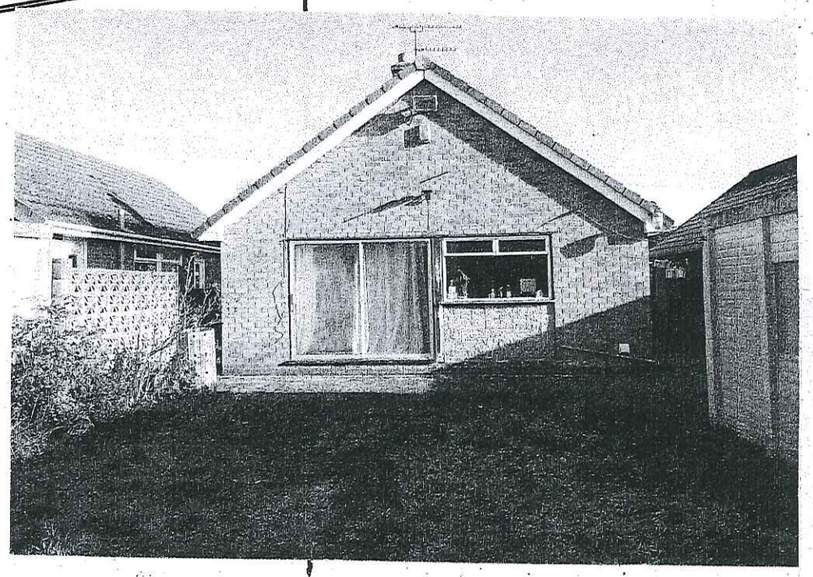

DIRECTION OF PHOTO

PHOTO AS EXISTING. REAR ELEV
(MINUS. REAR CONSERVATORY REMOVED)

EX. CONC GARAGE

PROPOSED EXTENSION

45°

7000

5M

CONSVTRY

EX BUNGALOW 31

EX PATHWAY

EX BOUNDARY FENCE

EX DRIVE

EX. BUNGALOW 33

EX PATHWAY

EX BOUNDARY FENCE

EX DRIVE

RECENTLY COMPLETED EXTENSION

EX BUNGALOW 35

950 2450 7000 950 2450 7000

PROPOSED

EAST BANK RIDE

N

SITE PLAN
SCALE 1:200

Architectural & Interior Designer

John David Payne

B.A. (Hons) M.C.A.D. D.A.

Telephone : 0782 394484

Plans for: Industrial & Domestic Buildings, Interiors, Extensions & Alterations. Local Authority & grant applications undertaken.

10 Dilhorne Road, Forsbrook, Stoke-on-Trent, ST11 9DJ.

Customer Mr & Mrs L.PICKING.

Description PROPOSED REAR EXTENSION & LOFT CONVERSION AT 33.EASTBANK RIDE, FORSBROOK, STOKE ON TRENT STAFFS.

Drawn By Date 01.17

SHEET no: 3/P