


Do not scale this drawing - In all cases figured dimensions to be followed
All dimensions to be checked on site before work commences

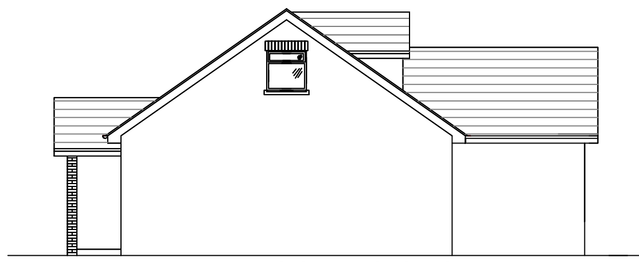

Existing South Elevation

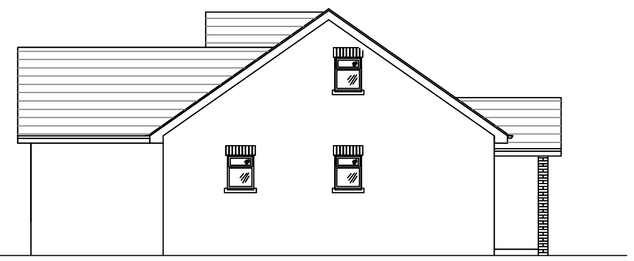

Existing North Elevation

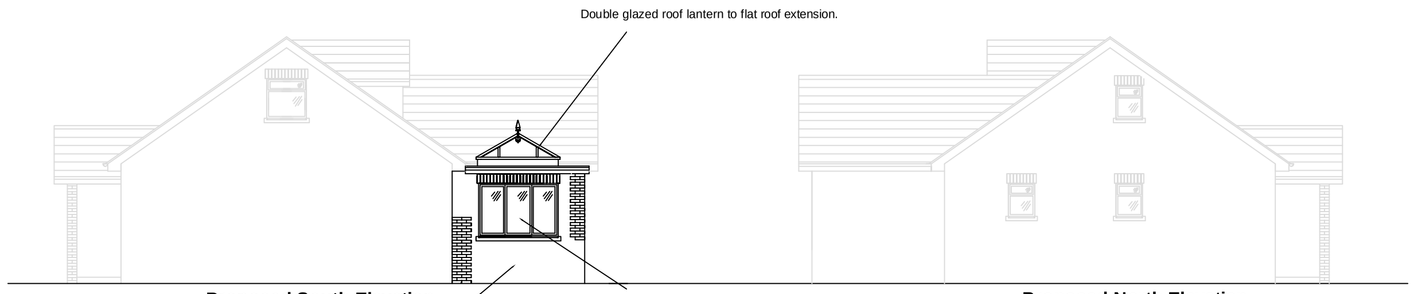

Proposed South Elevation


Proposed North Elevation



Existing East Elevation




Existing West Elevation

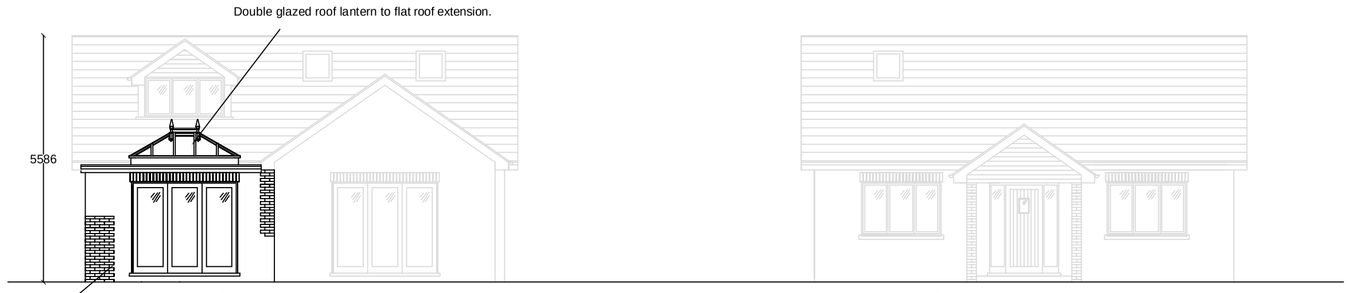


Proposed East Elevation


Proposed West Elevation

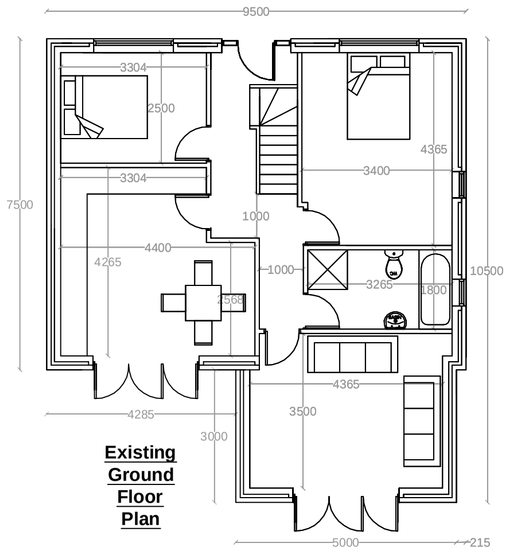


Existing Ground Floor Plan

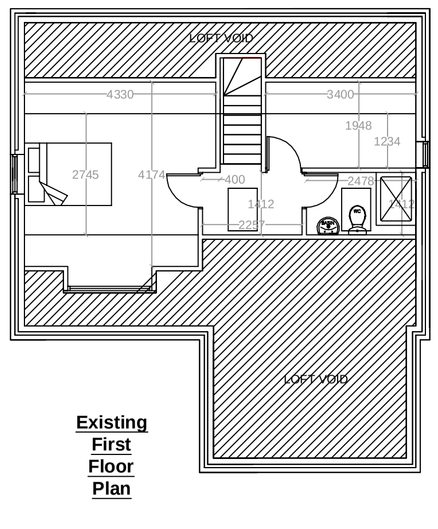


Existing First Floor Plan

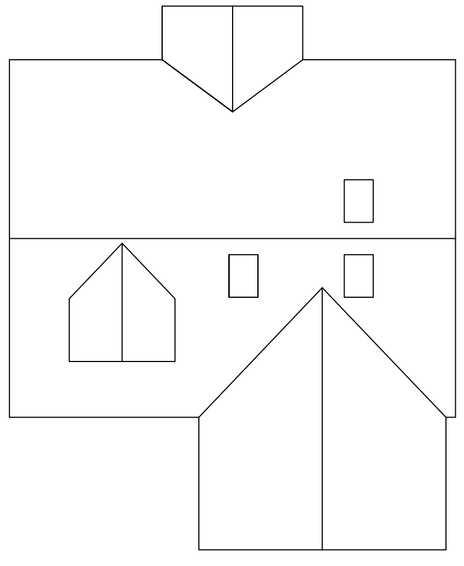


Existing Roof Plan

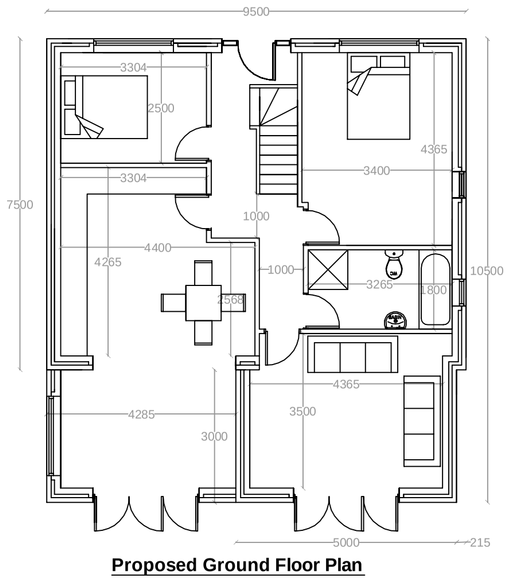

Proposed Ground Floor Plan

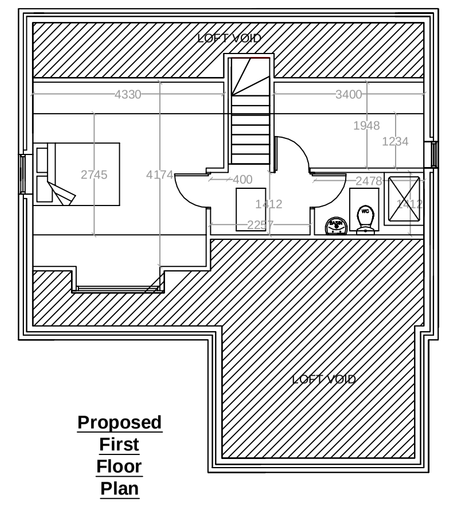


Proposed First Floor Plan

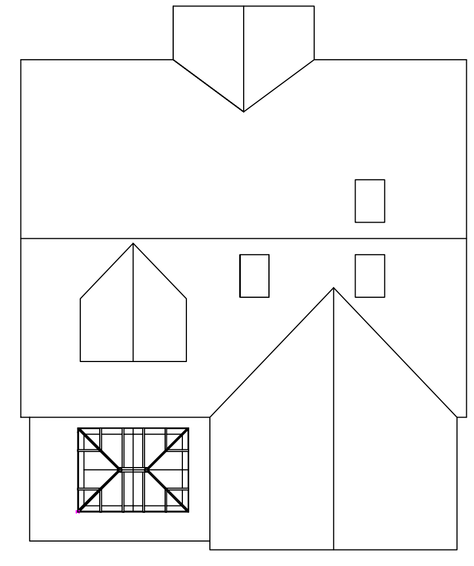



Proposed Roof Plan

Existing Plans & Elelvations (1:100)


Proposed Plans & Elelvations (1:100)

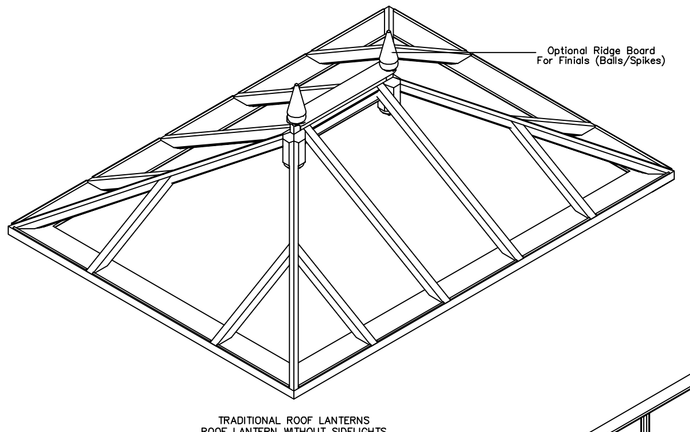

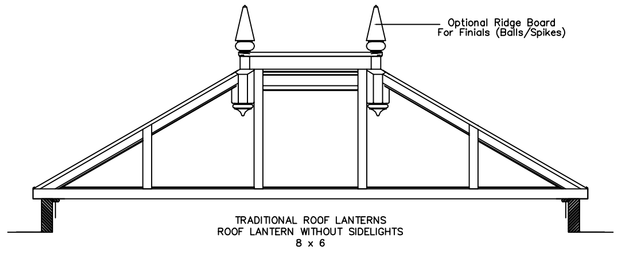


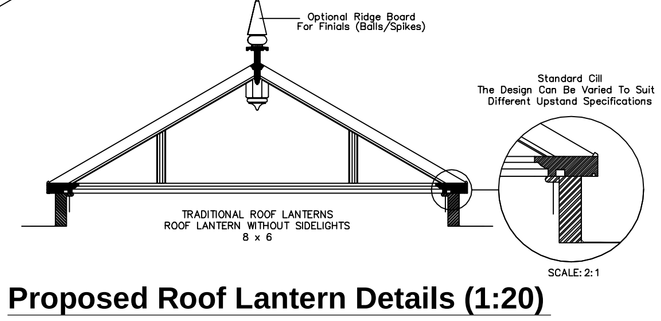

Proposed Roof Lantern Details (1:20)

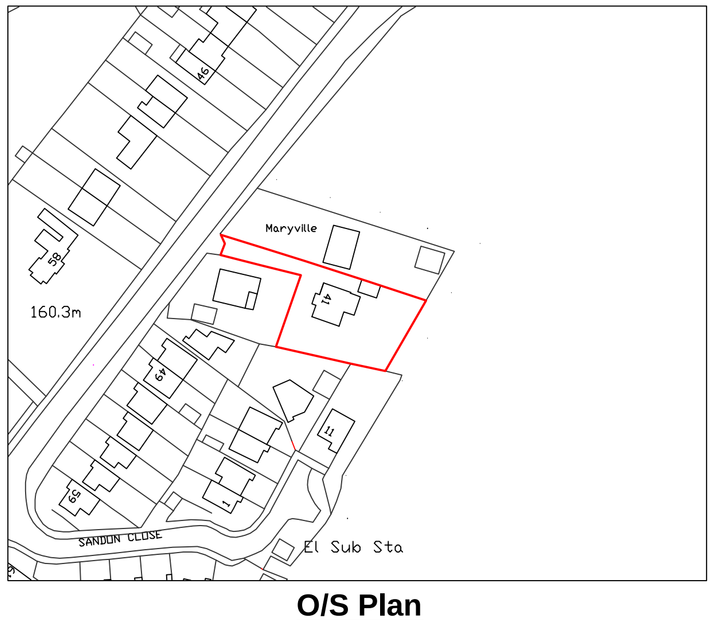

O/S Plan (1:1250)

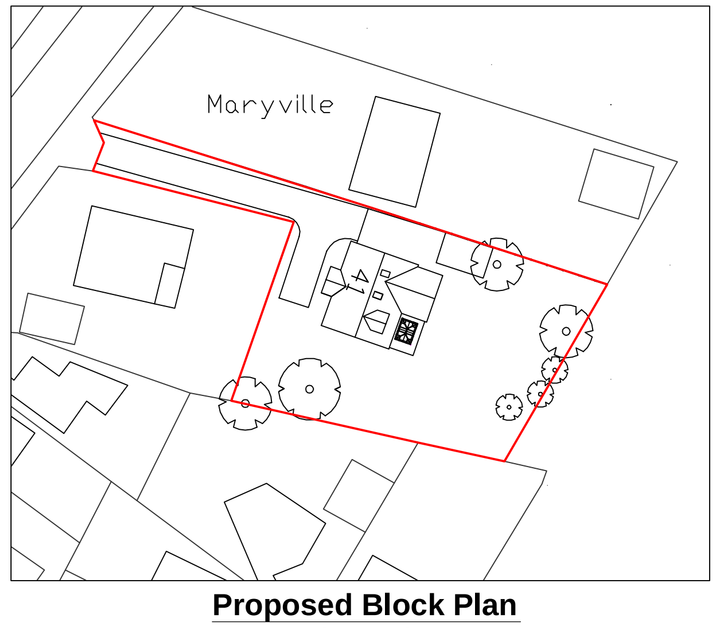

Proposed Block Plan (1:500)

Jonathan Cornes Associates LLP
Chartered Building Surveyors
Quantum House
Leek Road
Stoke-on-Trent
ST4 2EJ
Tel: 01782 209203 F: 01782 209204

Client: Mr P Wood

Project: 41 Sandon Road
Cresswell
Stoke-on-Trent

Drawing: Existing & Proposed Plans

Set up size:	A1		
Scale:	N/A	Drawn by:	SET
Date:	09/11/2009	Checked by:	SET
Drawing Number:	CO422/PP/01	Revision:	0

PDF created with pdfFactory trial version www.pdffactory.com