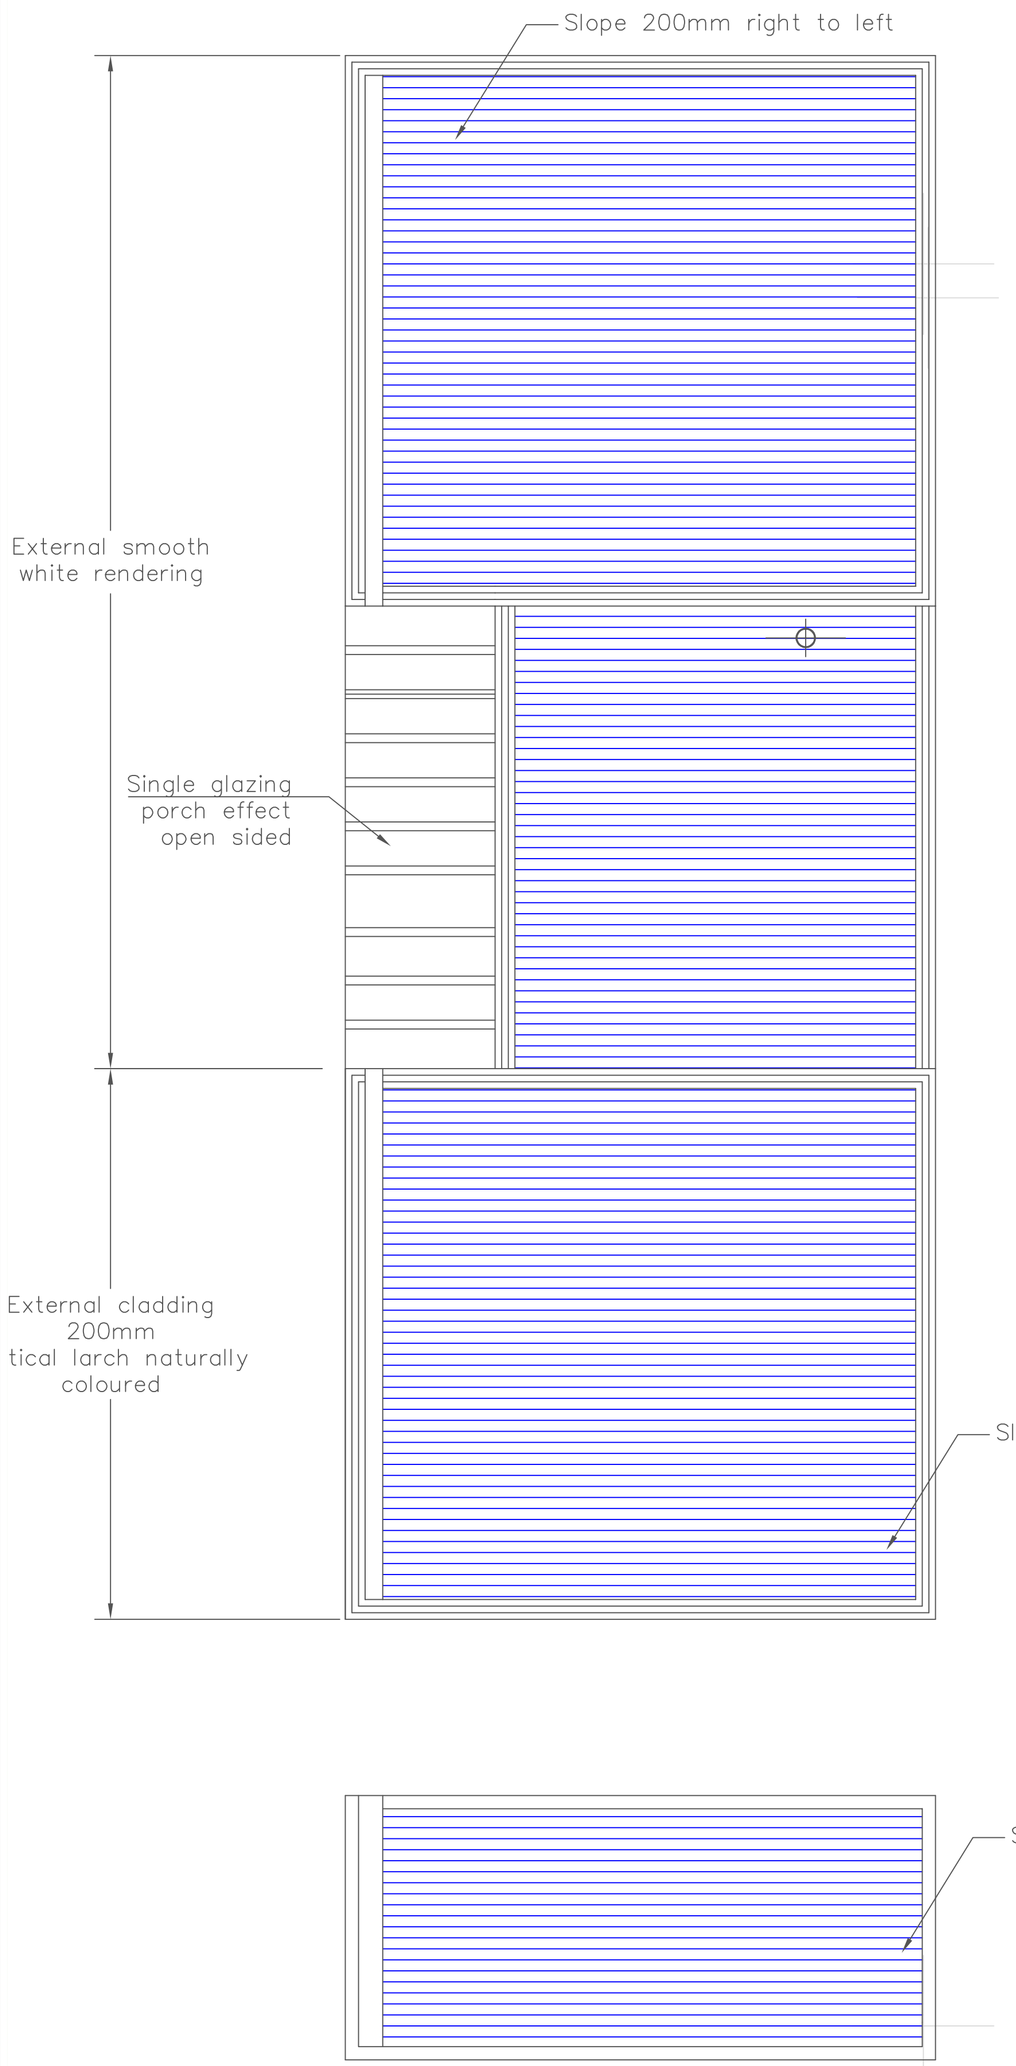

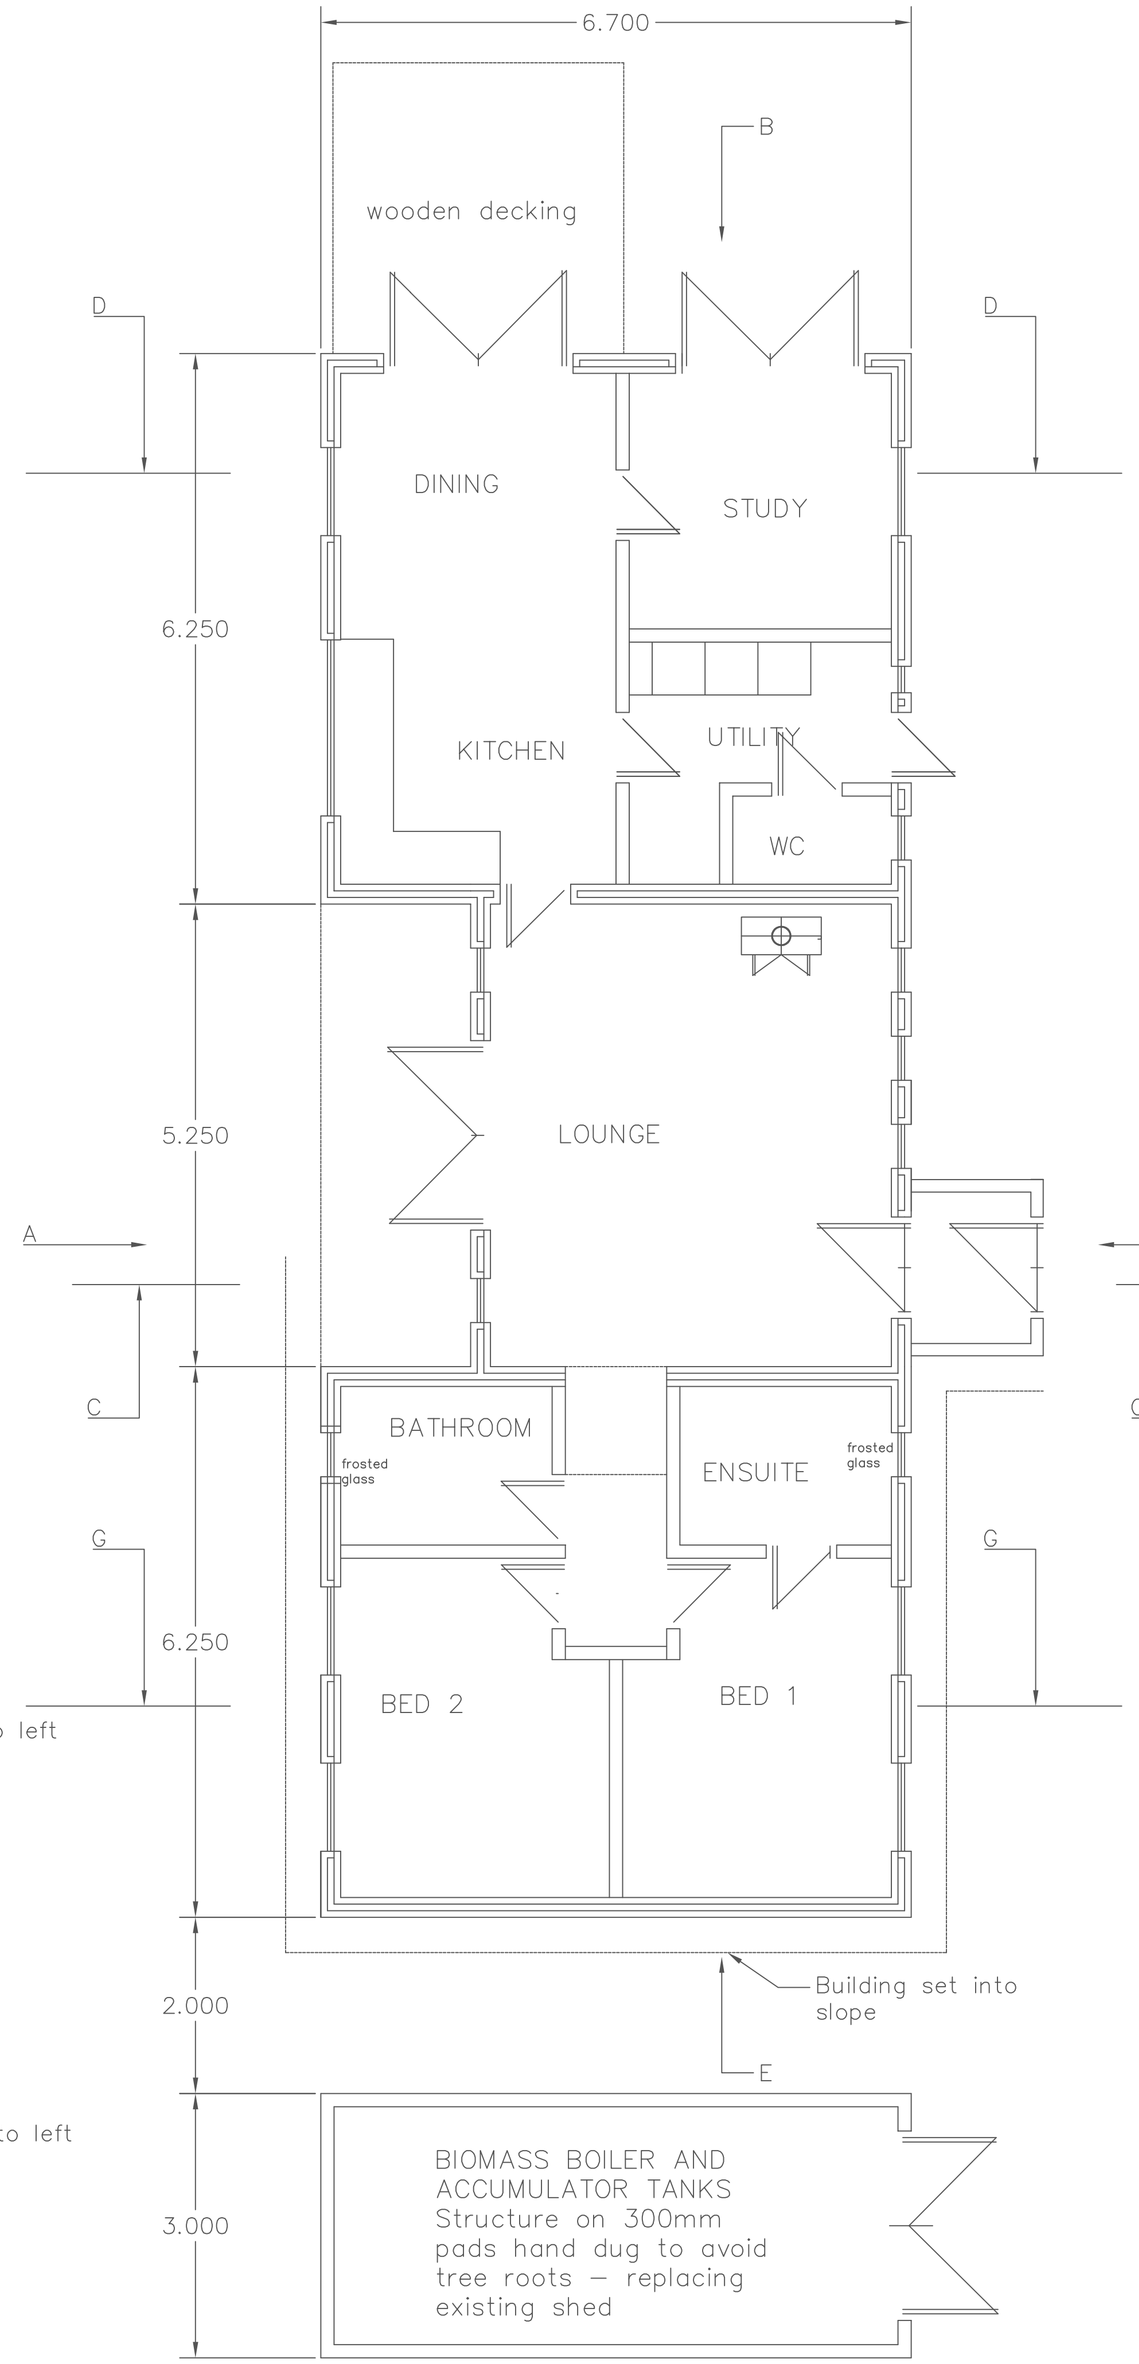

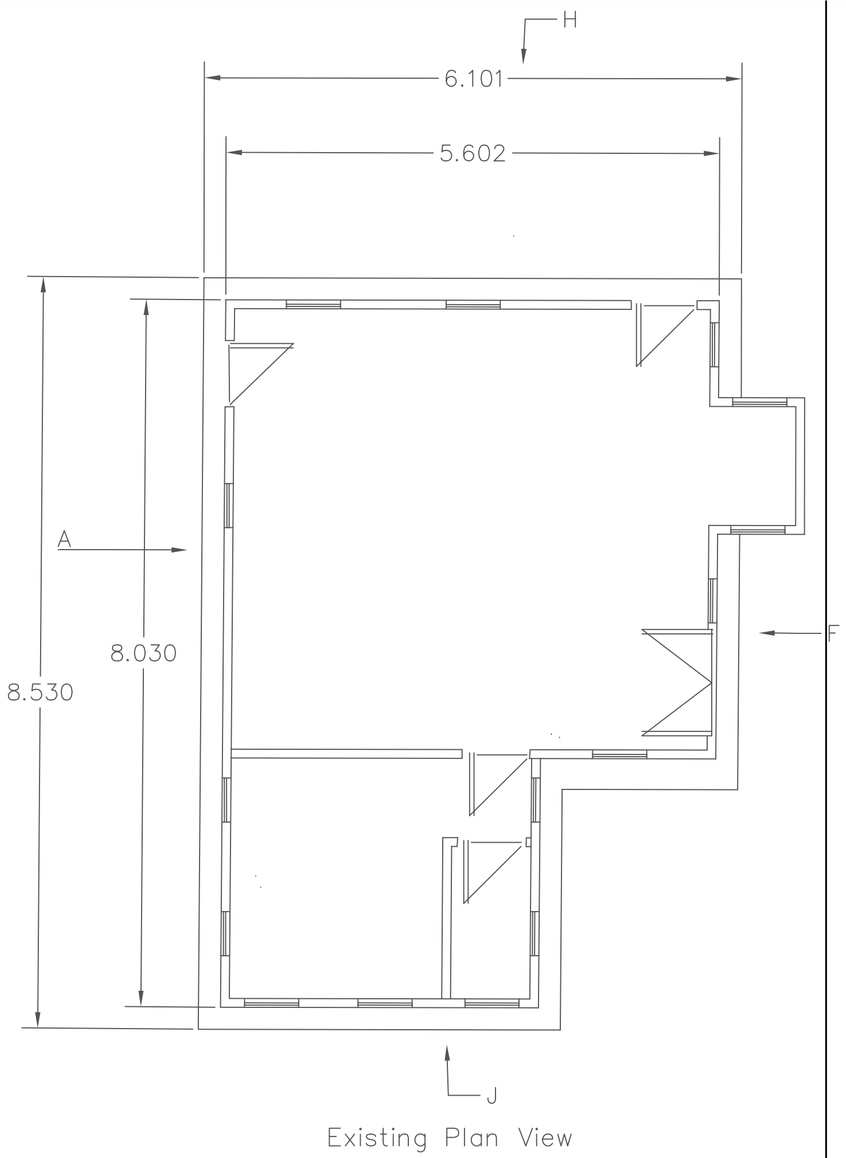

Existing Plan View

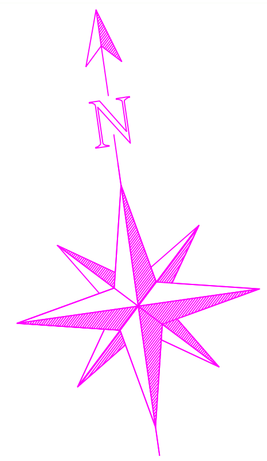

Biomass Boiler to be eco angus orlingo 40kw or equivalent log burner complete with 2No 1m3 accumulator tanks
logs to be harvested from Bromley Wood in accordance with the existing 10 year forestry commission approved management plan and felling licence

REV	DATE	DESCRIPTION	BY	APP.

Sheet Layout

Sheet 1

Glenside Designs
Stoke on trent

Project Title

THE CHALET
BROMLEY WOOD
MORRILOW HEATH

Drawing Title

Plan view

Drawn	Checked	Checked
AH	JF 01	
Date	Scale	Sheet No.
29 09 16	1:50 @ A1	SHEET 1 OF 5
Drg. No.		Rev
Drg 1		C