

Existing View on F

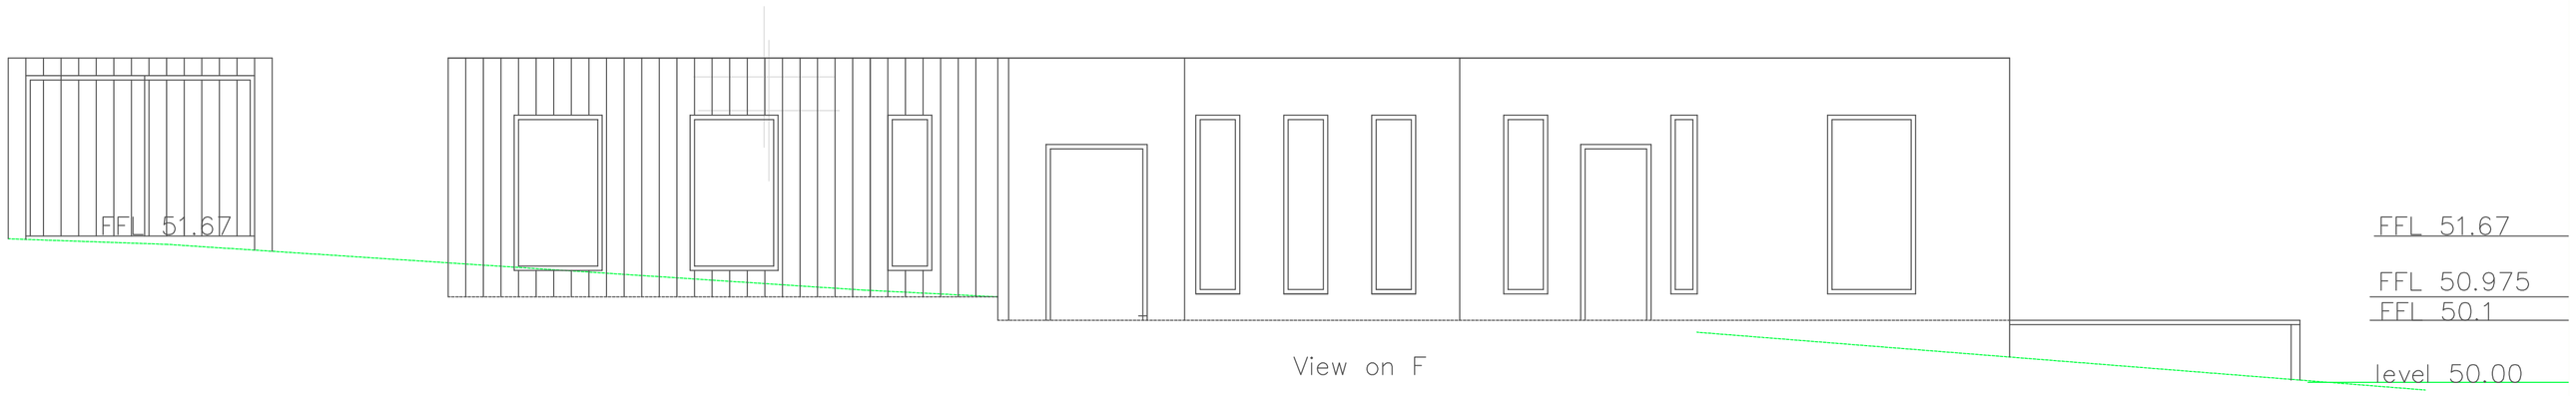

View on F

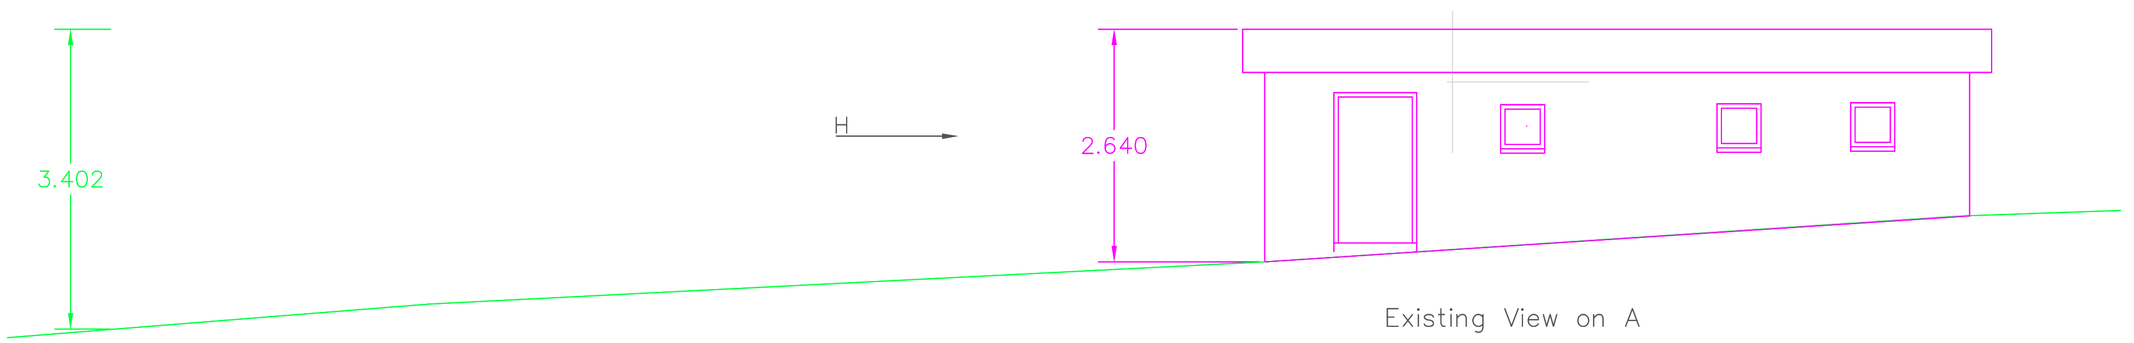

Existing View on A

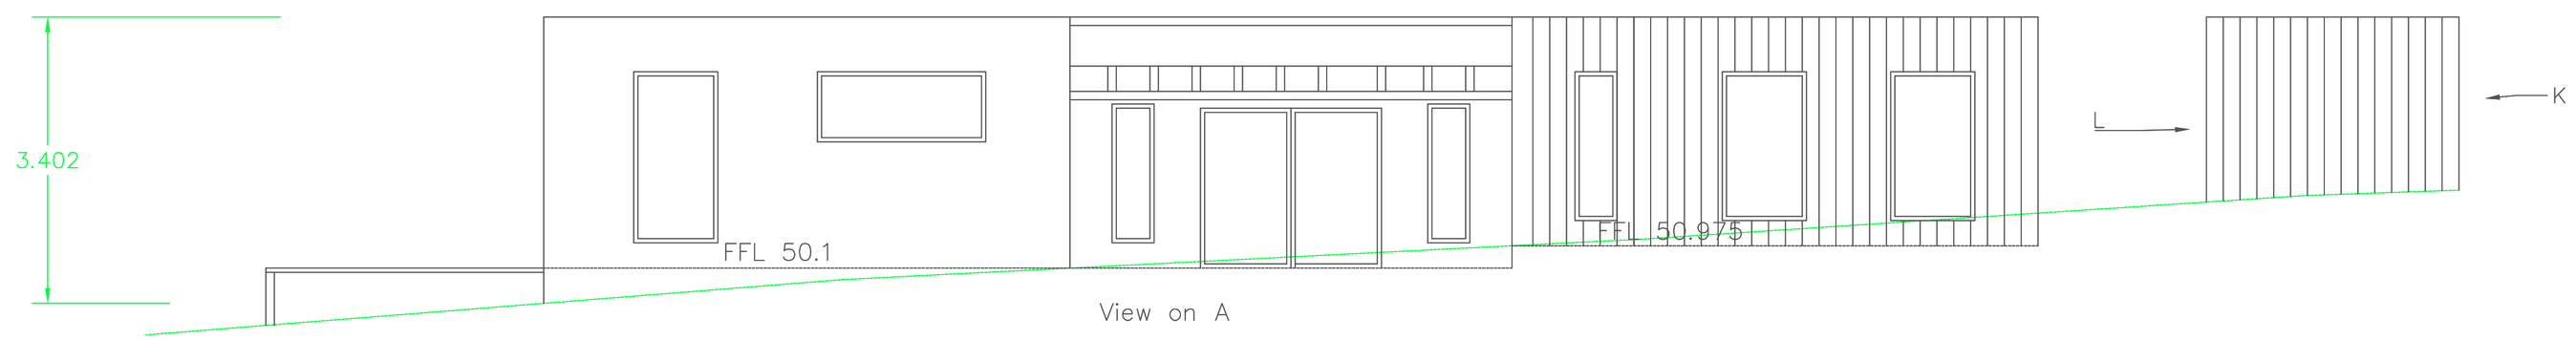

View on A

50.19
50.57
51.05
51.57

REV	DATE	DESCRIPTION	BY	APP.

Sheet Layout

Sheet 1

Glenside Designs
Stoke on trent

Project Title

THE CHALET
BROMLEY WOOD
MORRILOW HEATH

Drawing Title

Sections

Drawn	Checked	Checked
AH	JF 01	
Date	Scale	Sheet No.
29 09 16	1:50 @ A1	SHEET 2 OF 5
Drg. No.		Rev
Drg 2		C