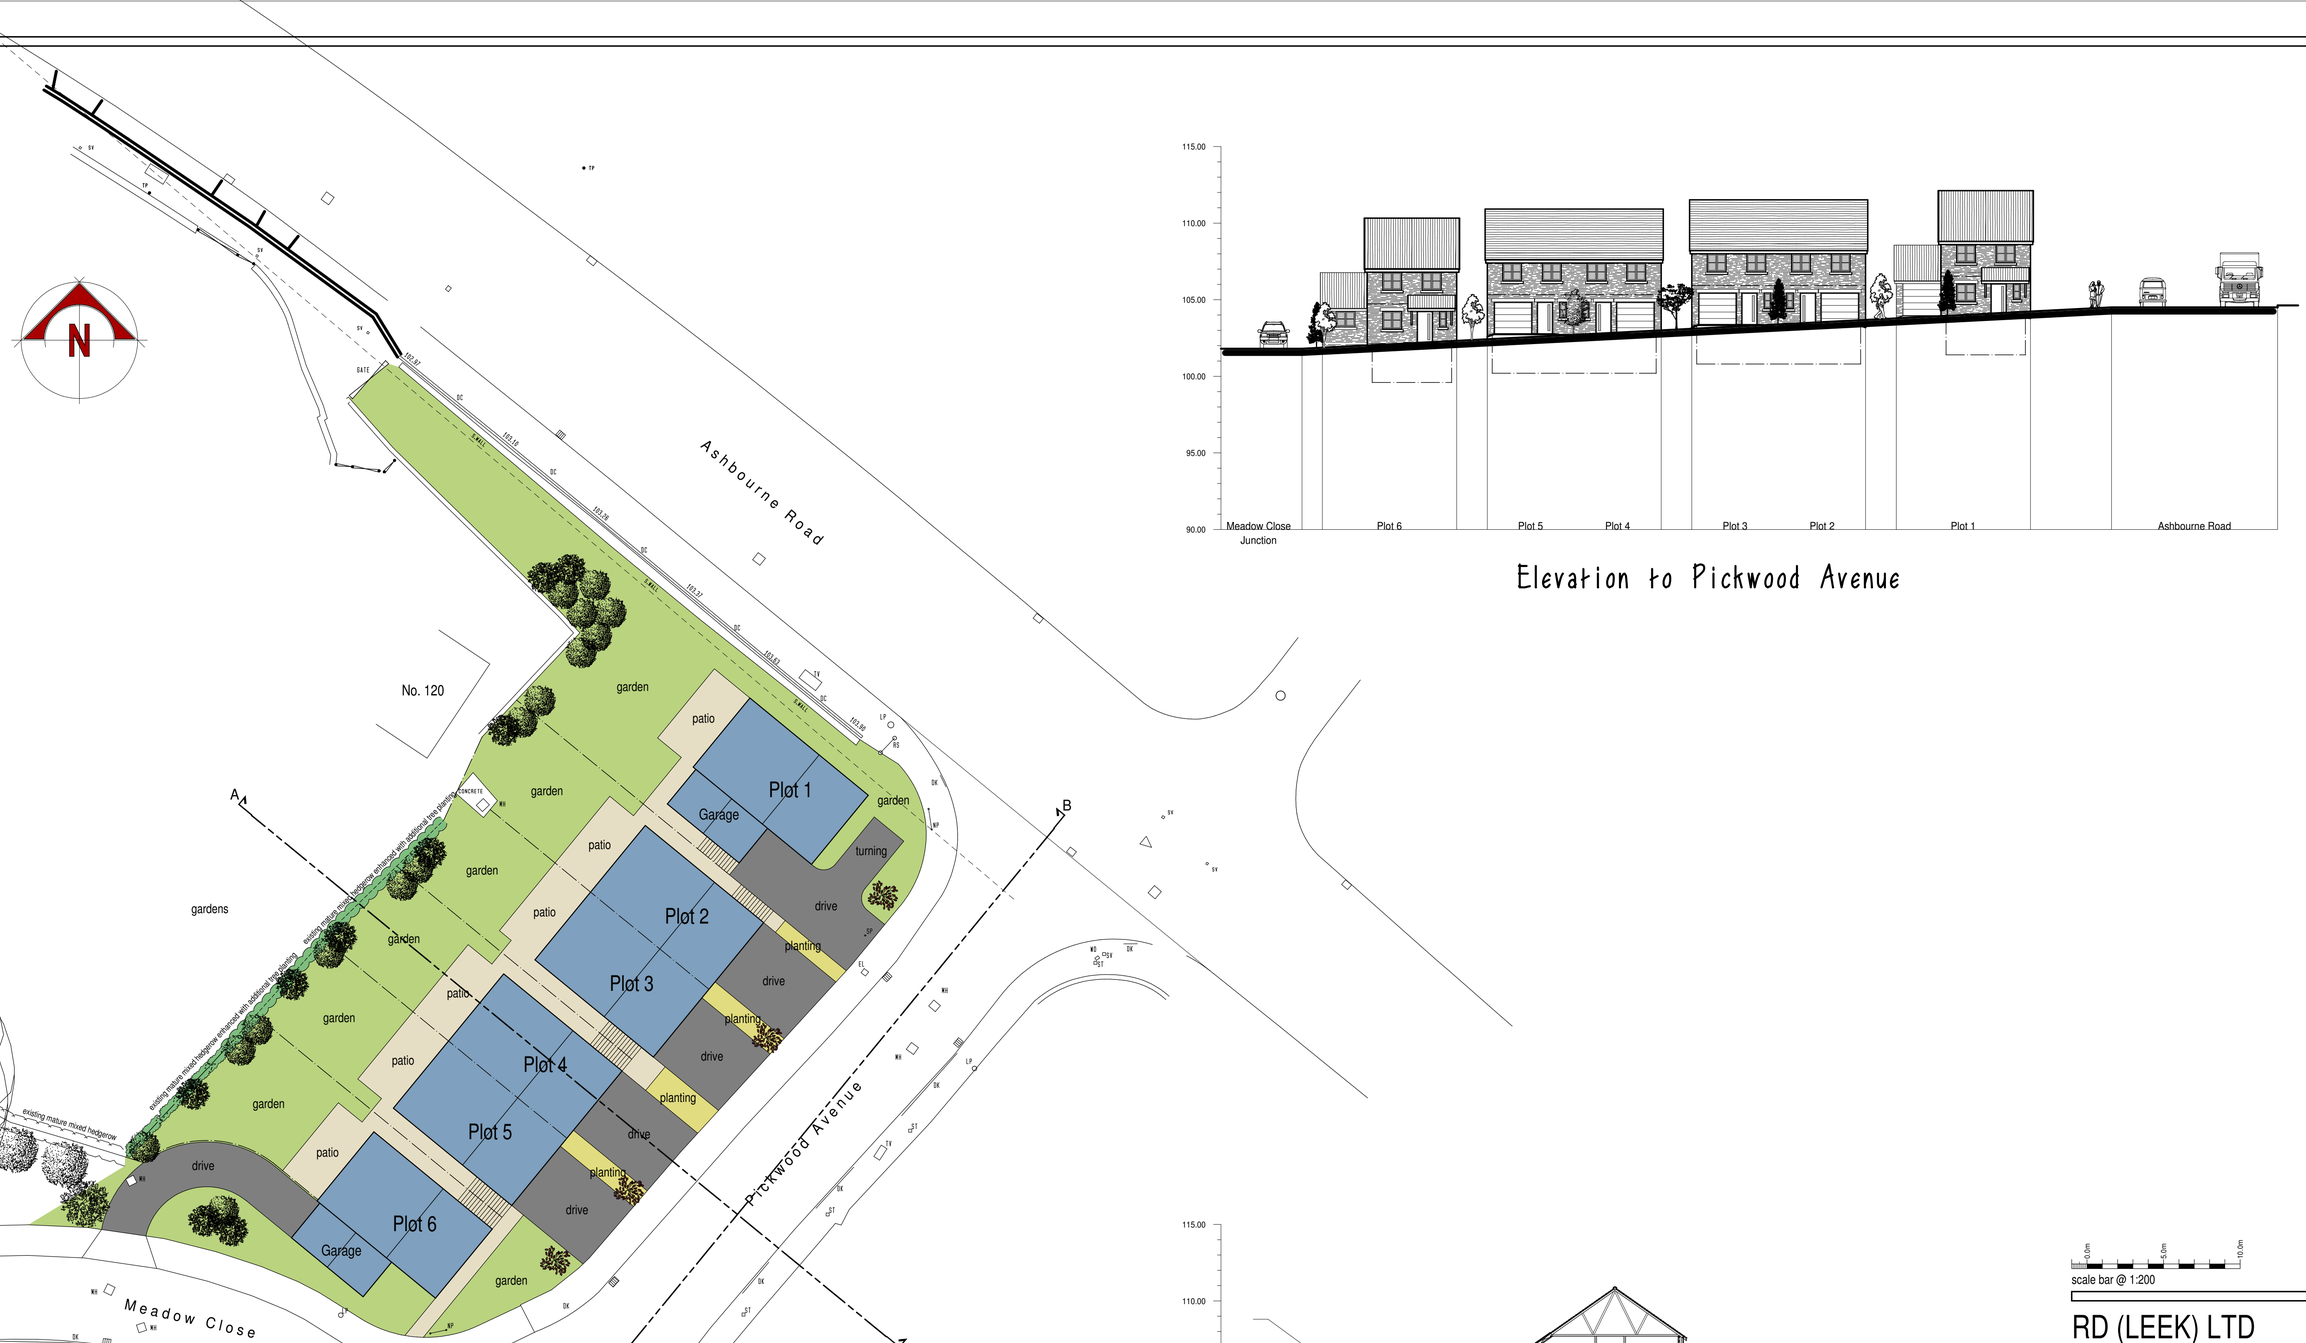

Site Plan

Elevation to Pickwood Avenue

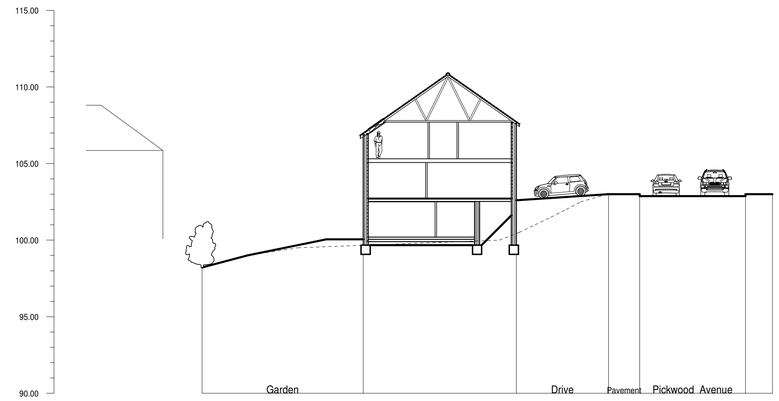

Section A-A

scale bar @ 1:200

RD (LEEK) LTD

PROPOSED REPLACEMENT HOUSETYPES
PICKWOOD ROAD
LEEK
STAFFS
PLANNING APPLICATION
SITE PLAN

Date	Sheet	Scale
JULY 2016	A1	1:200
Drg No.	Rev.	Drawn
2016-2172-02	C	RG

A - 26/10/2016 - DWELLINGS REDUCED FROM 7 TO 6 AND LAYOUT REVISED ACCORDINGLY
B - 01/12/2016 - LAYOUT REVISED TO 3 PAIRS OF SEMIS
C - 14/12/2016 - UPDATED TO PROVIDE TURNING AREA FOR PLOT 1 AS REQUESTED BY COUNTY COUNCIL

SAMMONS Architectural LIMITED
Chartered Institute of Architectural Technologists Registered Practice
10 Cawdry Buildings, Fountain Street, Leek. ST13 6JP
Telephone: 01538 386002
E-mail: info@sammonsltd.co.uk
Web: www.sammonsltd.co.uk

This drawing is copyright. Do not scale.
All dimensions must be checked prior to commencement.