Block Plan -
Foker Grange Farm

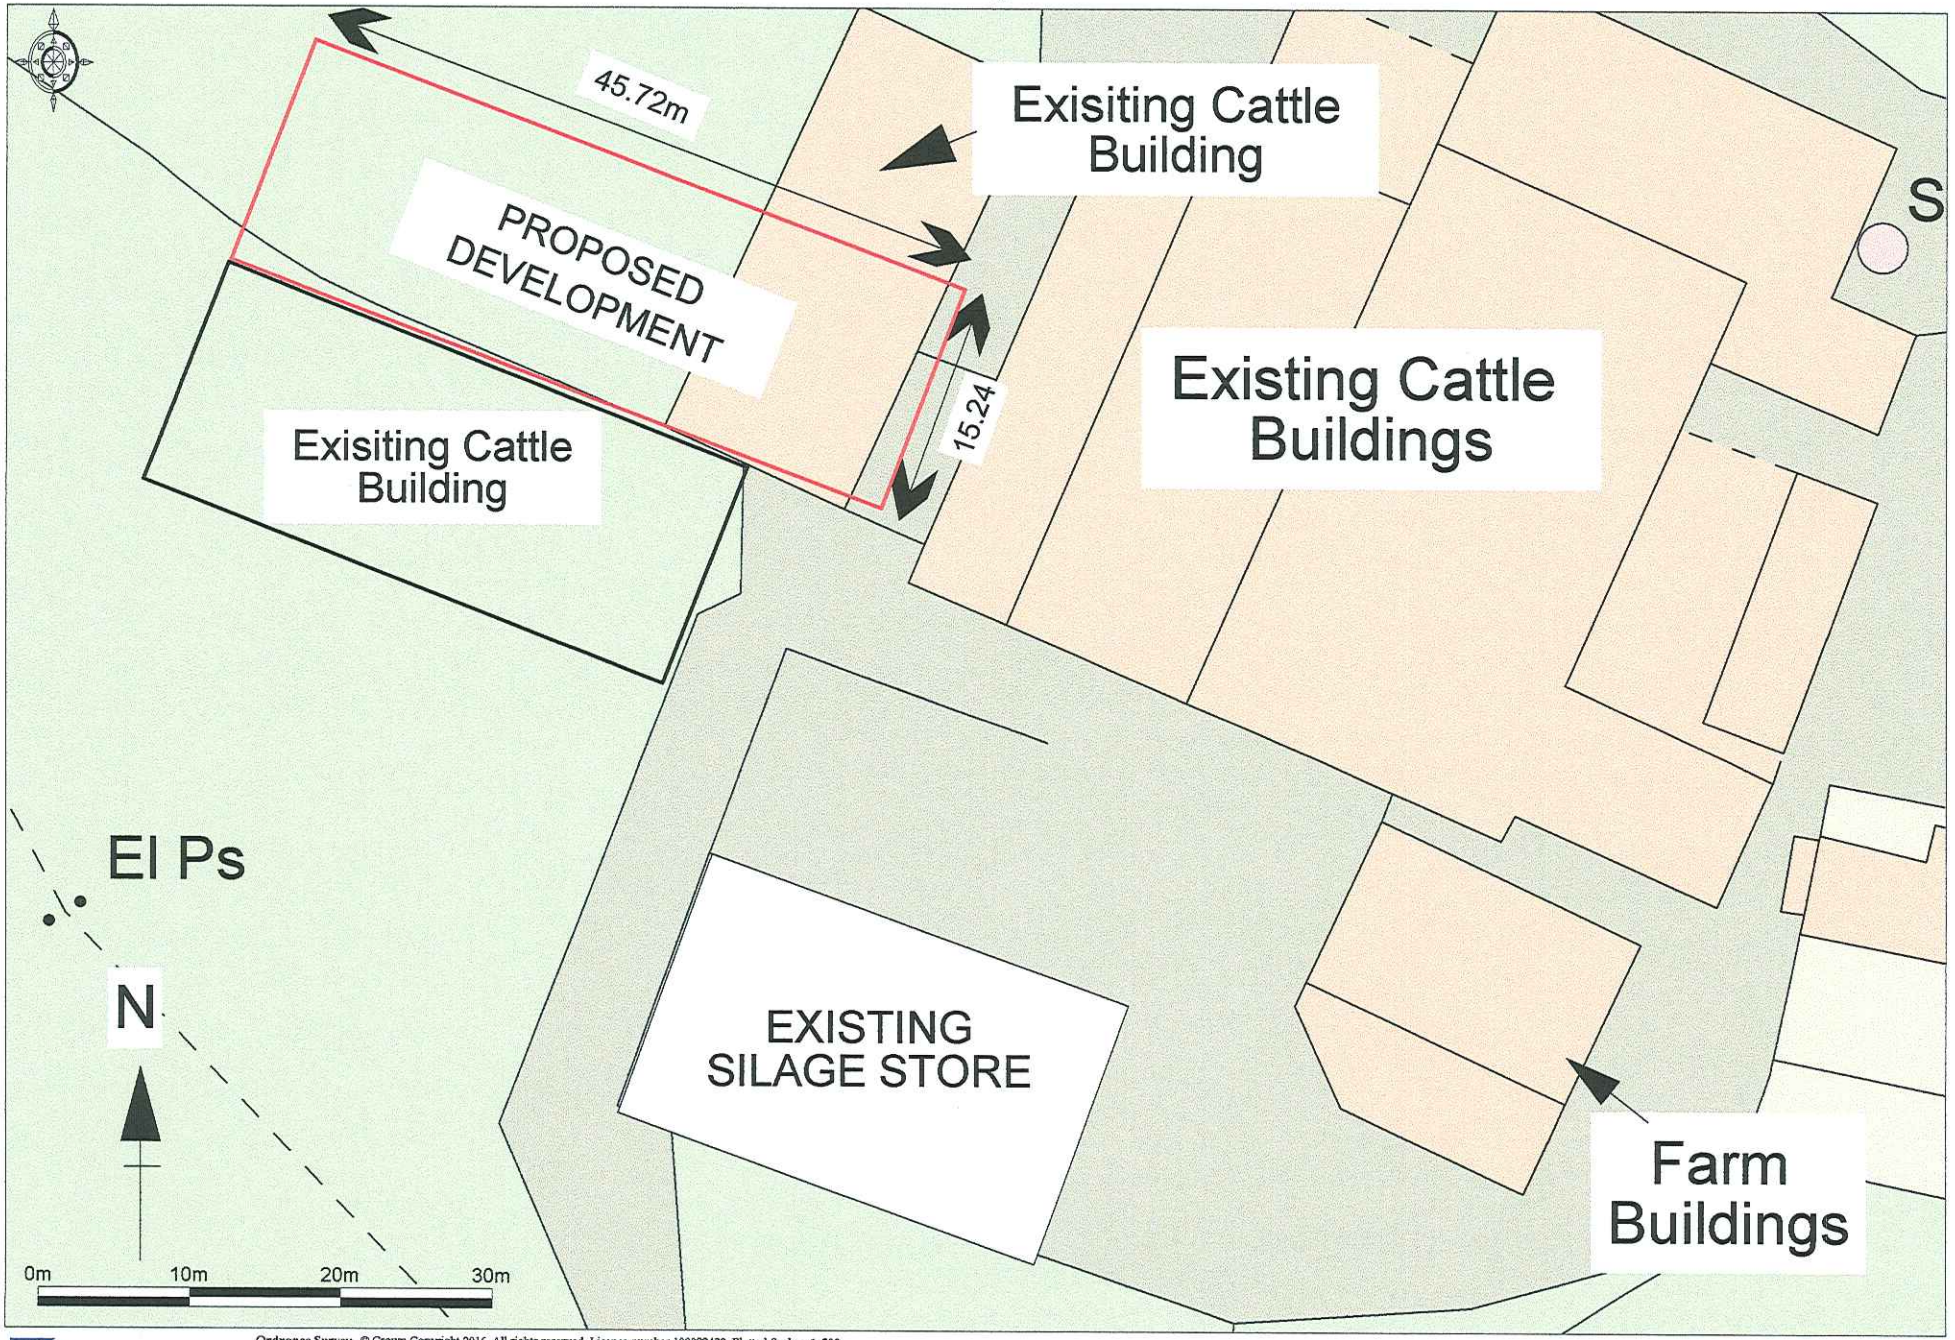

Ordnance Survey © Crown Copyright 2016. All rights reserved. Licence number 100022432. Plotted Scale - 1:500

Promap®

Location Plan - Foker Grange Farm
SCALE 1:2500

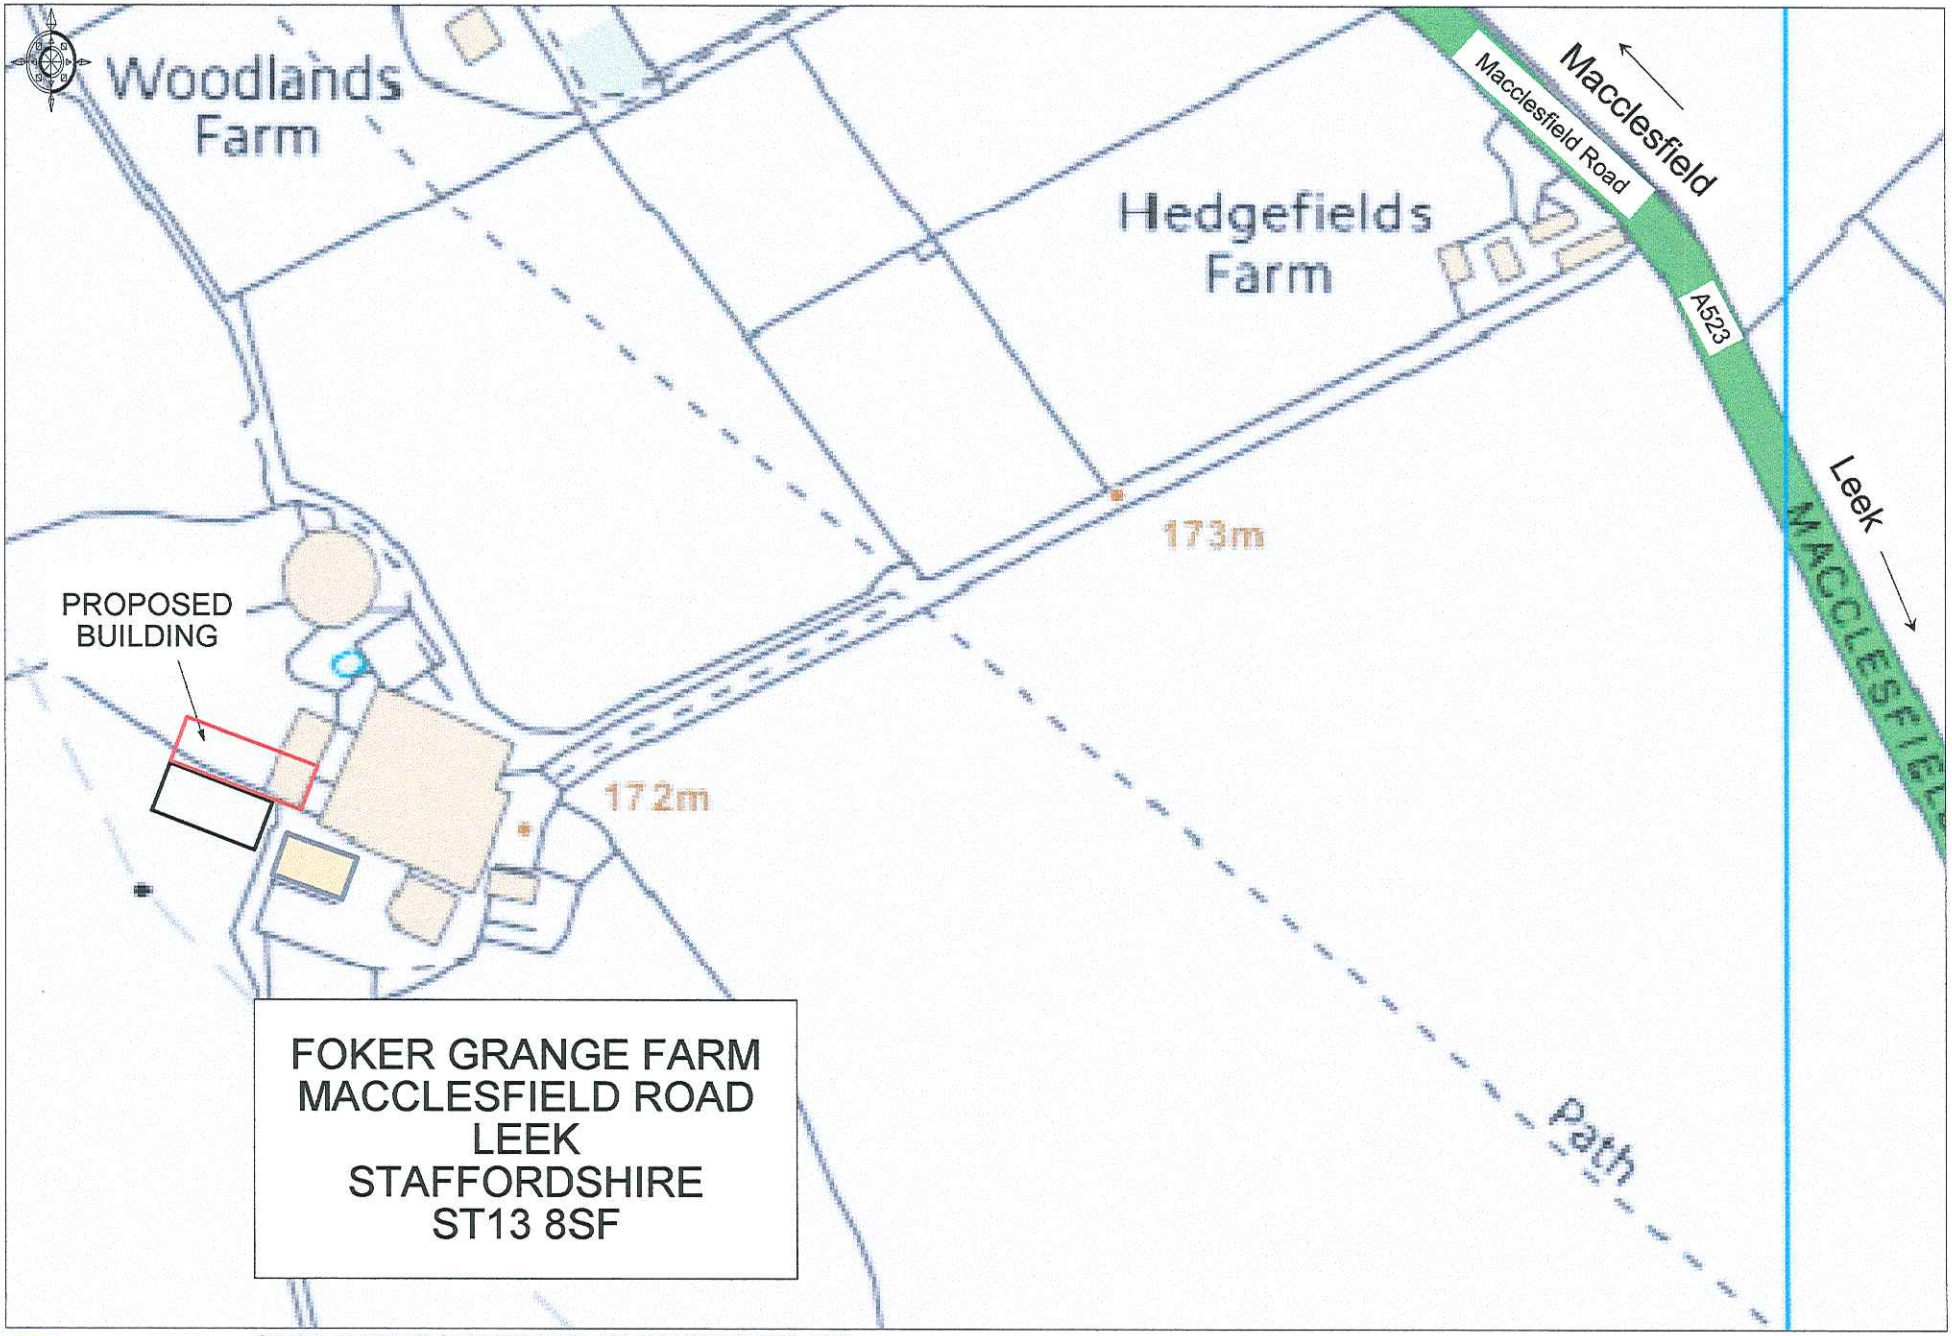

Ordnance Survey © Crown Copyright 2016. All rights reserved. Licence number 100022432. Plotted Scale - 1:2500

Promap®