
Copyright of this drawing is vested in the Architect and it must not be copied or reproduced without consent. Figured dimensions only are to be taken from this drawing. All contractors must visit the site and be responsible for taking and checking all dimensions relative to their work. Hewitt&Carr Architects Ltd are to be advised of any variation between drawings and site conditions.
DO NOT SCALE OFF THIS DRAWING.....IF IN DOUBT ASK

Rev.	Drawn	Comments	Date




FRONT ELEVATION 1:100

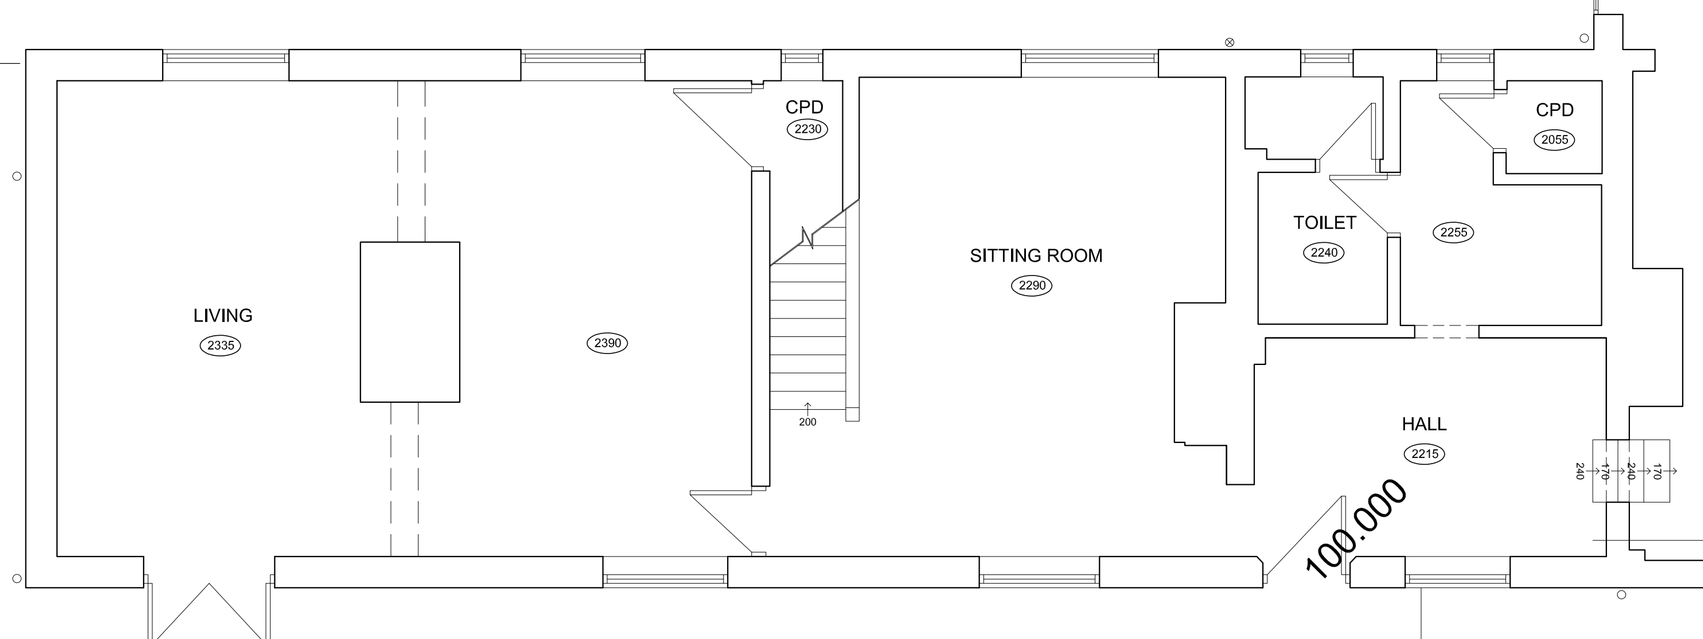

GROUND FLOOR PLAN 1:50



SIDE ELEVATION 1:100

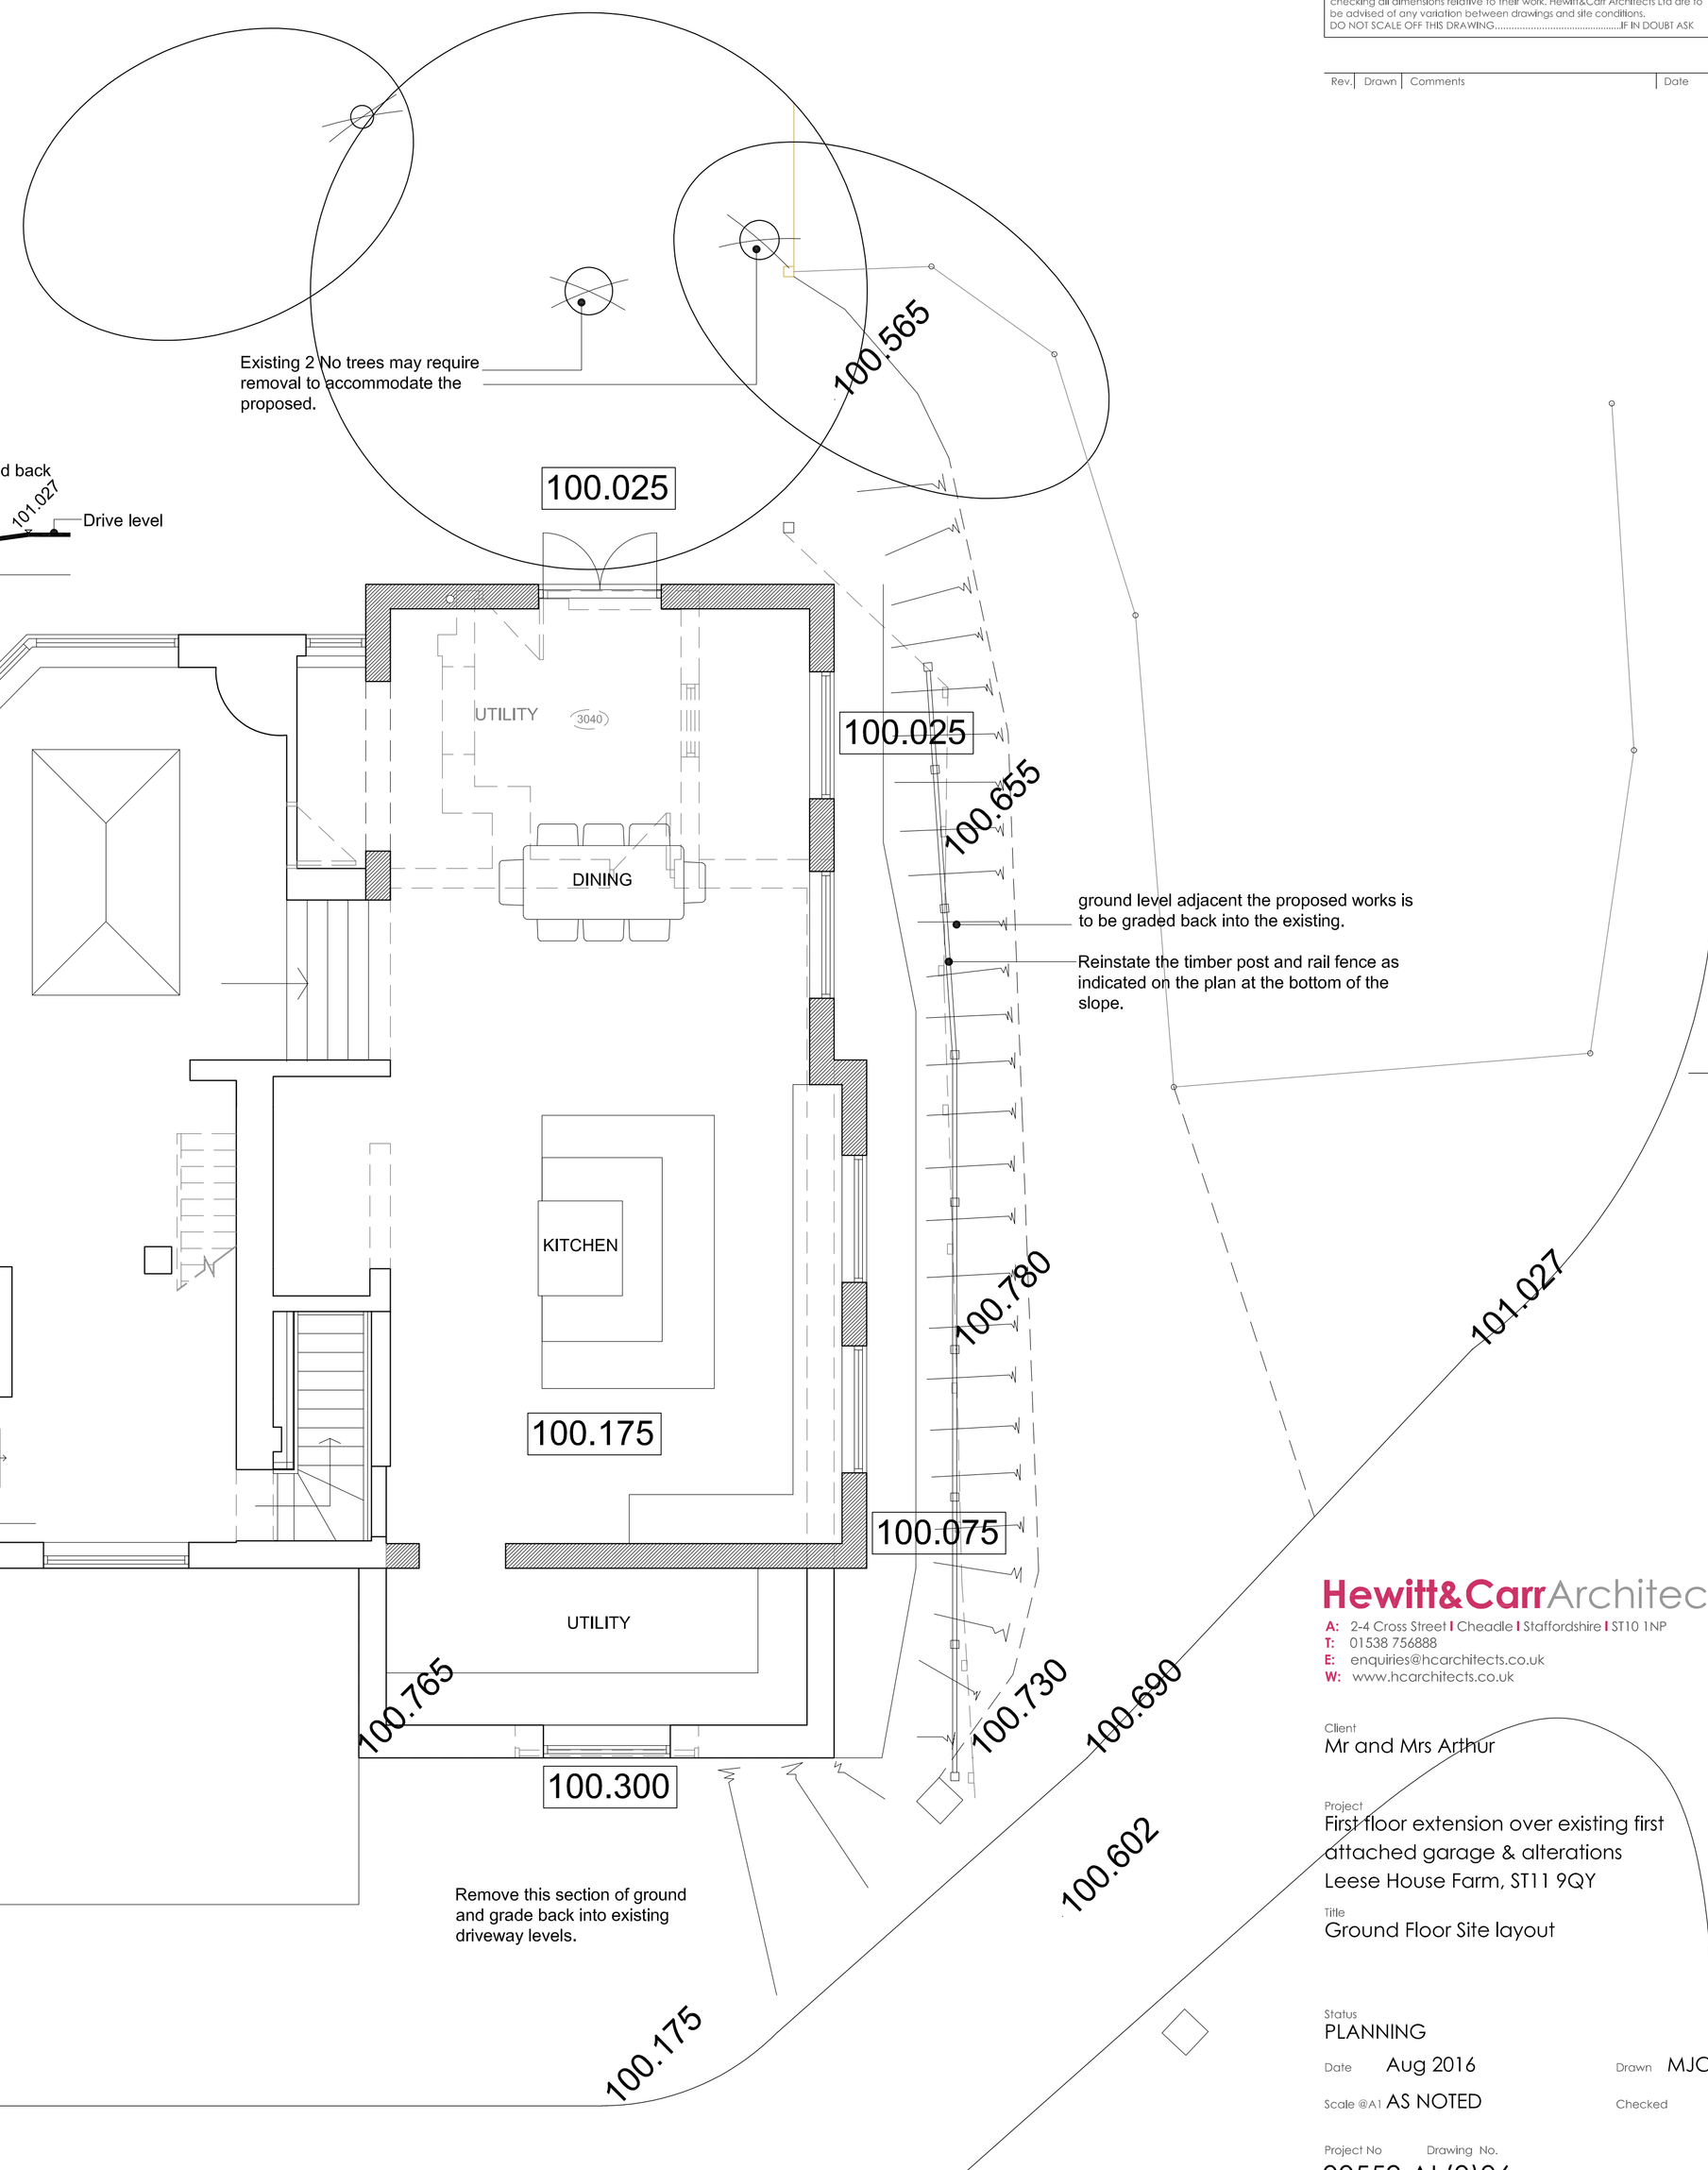

Hewitt&Carr Architects
A: 2-4 Cross Street I Cheadle I Staffordshire I ST10 1NP
T: 01538 756888
E: enquiries@hcarchitects.co.uk
W: www.hcarchitects.co.uk

Client
Mr and Mrs Arthur

Project
First floor extension over existing first attached garage & alterations
Leese House Farm, ST11 9QY

Title
Ground Floor Site layout

Status
PLANNING

Date Aug 2016 Drawn MJC

Scale @A1 AS NOTED Checked

Project No 00559 Drawing No. AL(0)06 Rev