ctd architects ©2017


1. This drawing is copyright.
2. All dimensions to be checked on site before proceeding.
3. Contractor to check/adjust dimensions of new work to suit existing conditions. Do not assume existing structure or details are plumb, square or level.
4. Contractor must notify the architect of any discrepancies before proceeding.
5. All drawings to be read in conjunction with all other consultants drawings and specs.

North



e l e v a t i o n l o o k i n g e a s t | a s p r o p o s e d

s c a l e : 1 : 5 0

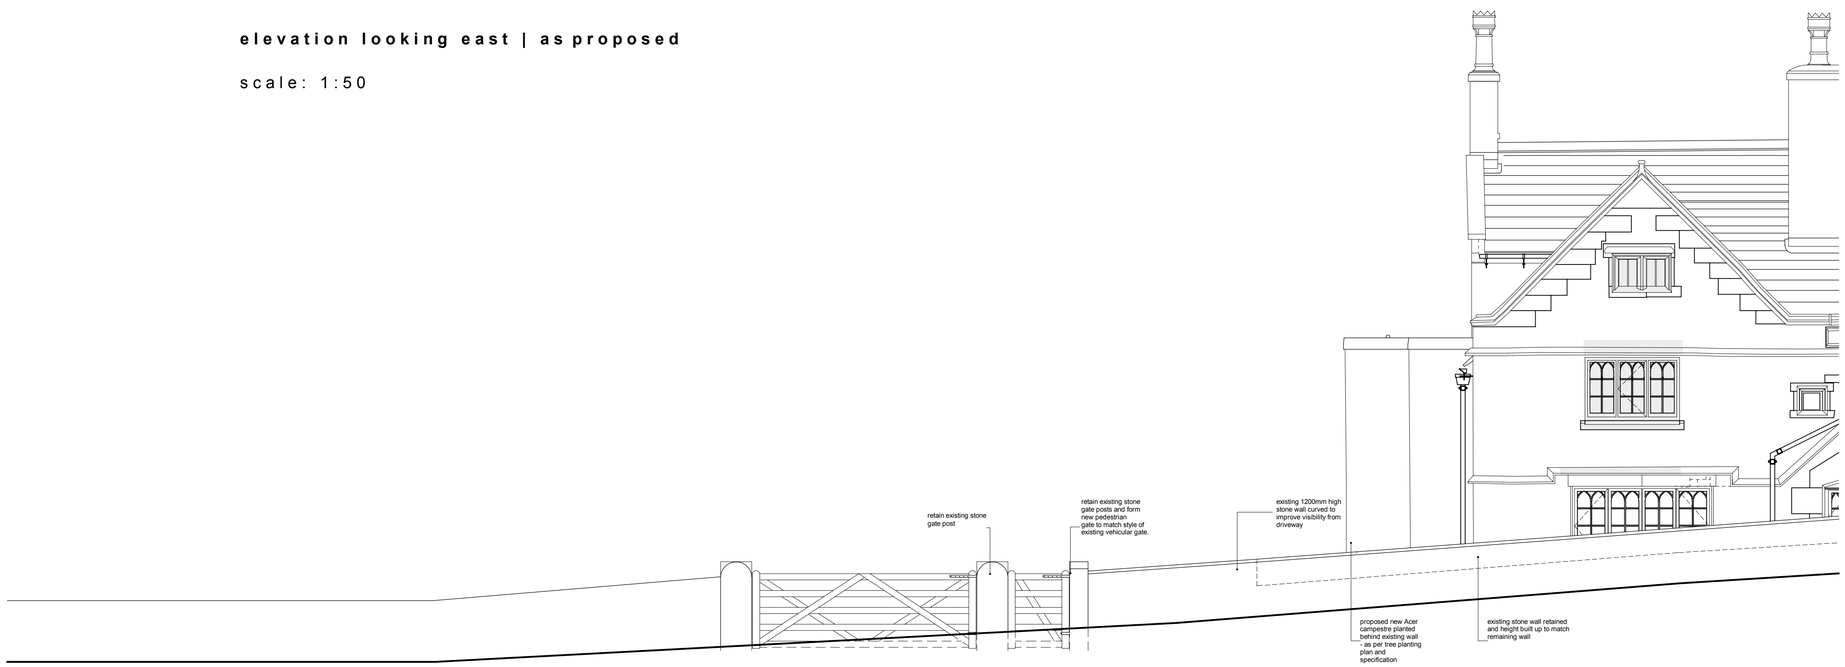

e l e v a t i o n l o o k i n g n o r t h (f r o m p a r k l a n e) | a s p r o p o s e d

s c a l e : 1 : 5 0

Rev	Date	Drawn	Description
-	-	-	-

ctd architects

Clerk Bank House
Clerk Bank
LEEK
Staffordshire
ST13 5HE

Tel: 01538 373477
Fax: 01538 386503
e: info@ctdarchitects.co.uk

architects | historic building advisors | project managers | landscape & urban designers

Client
Mr & Mrs Ball

Project
Manor Farm
proposed alteration to vehicular entrance

Title
Site Elevations
'as proposed'

Status
LISTED BUILDING CONSENT

Scale: 1:50	A1 :Size	Job No: 1541	
Drawn: SE	CH :Chk'd	Date: 03.01.2017	
File path: \drawings\2015\1541 Manor Farm ENDON\site plan as prpd			
Drawing Number: AL 57		Revision: -	