
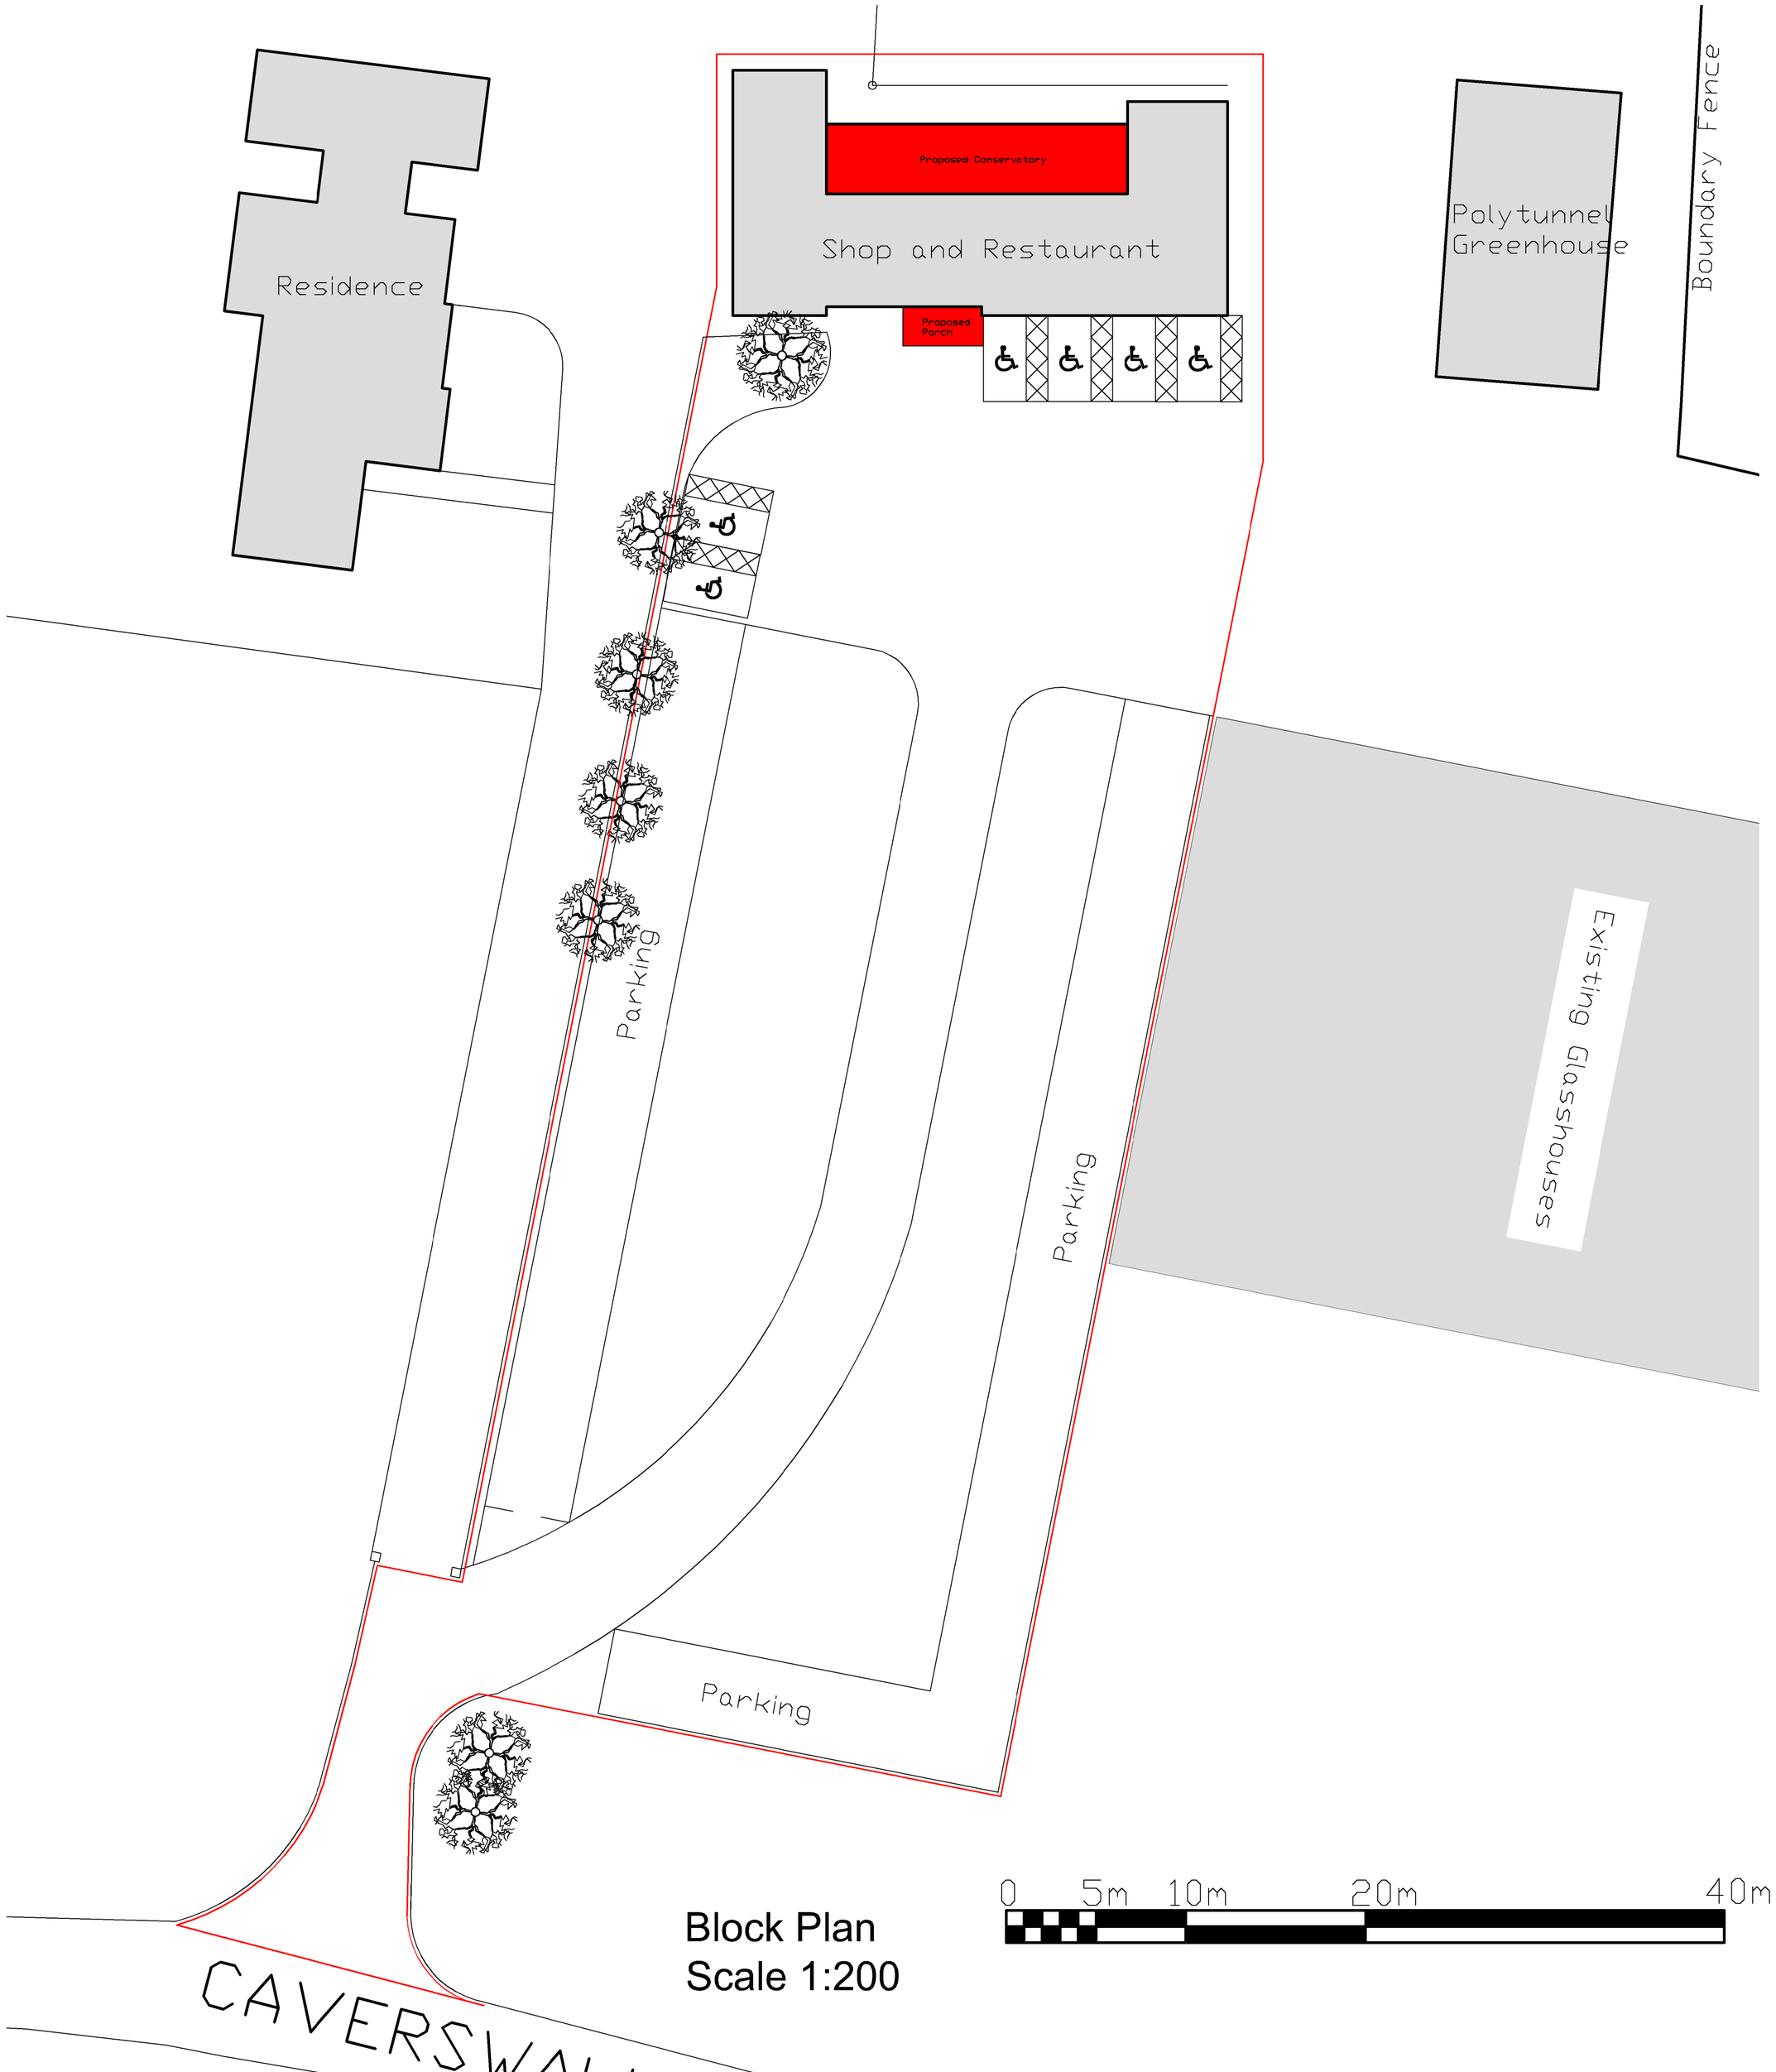


Block Plan
Scale 1:200

0 5m 10m 20m 40m

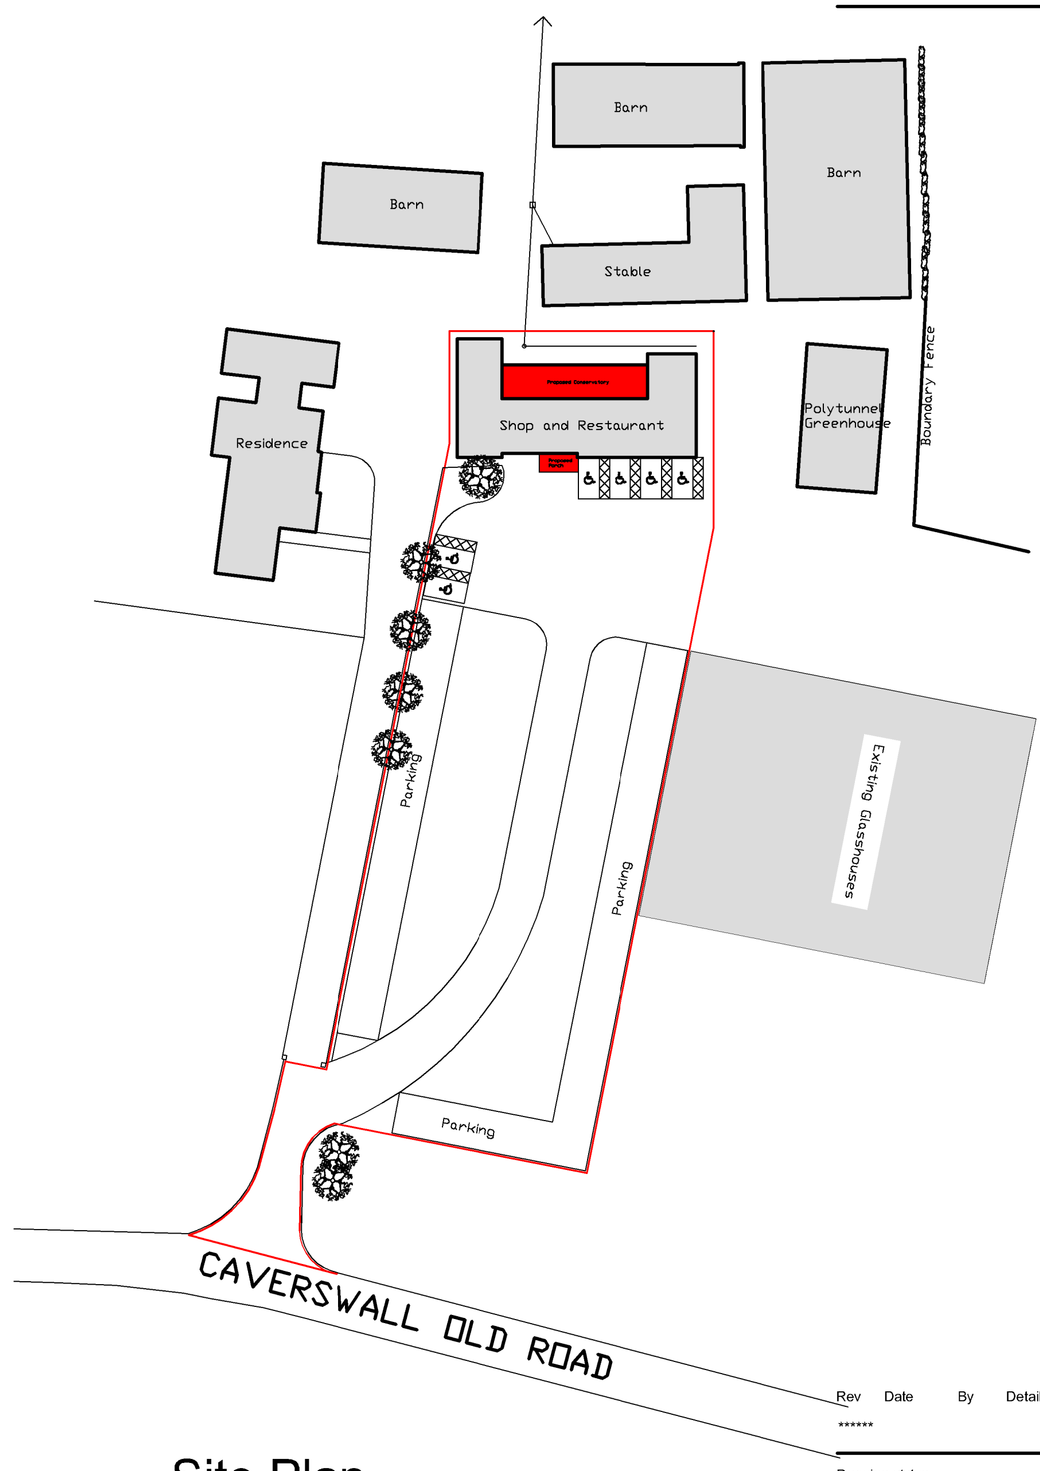

Site Plan
Scale 1:500

0 5m 10m 20m 40m

N

All heights, sizes and dimensions should be checked on site by the contractor before any work is put in hand.

Figured dimensions should be taken in preference to scaling and any errors or omissions reported to the architectat once

This drawing has been prepared inaccordance with the CDM (Construction Design and Management) and all fireseeable design risks to those involved or affected by construction have been avoided wherever possible

Rev	Date	By	Detail
******			

Drawing status
Planning

Client
Mr & Mrs A Doherty

Project/Location
New Porch and Extension to Existing Shop and Restaurant

Heath House Farm,Caverswall Old Road, Forsbrook, Staffs ST11 9BQ

SMYTHEMAN ARCHITECTURAL

12 High Street
Tean, Stoke-on-Trent
ST10 4DZ
United Kingdom

T +44 (0)1538 722097
F +44 (0)1538 722185
mail@smytheman.co.uk
www.smytheman.co.uk

Drawing title
Block and Site Plan

Scale(s)	Date	Drawn	Checked
As shown	Dec 2016	crc	-

Drawing number
2887-13

Revision