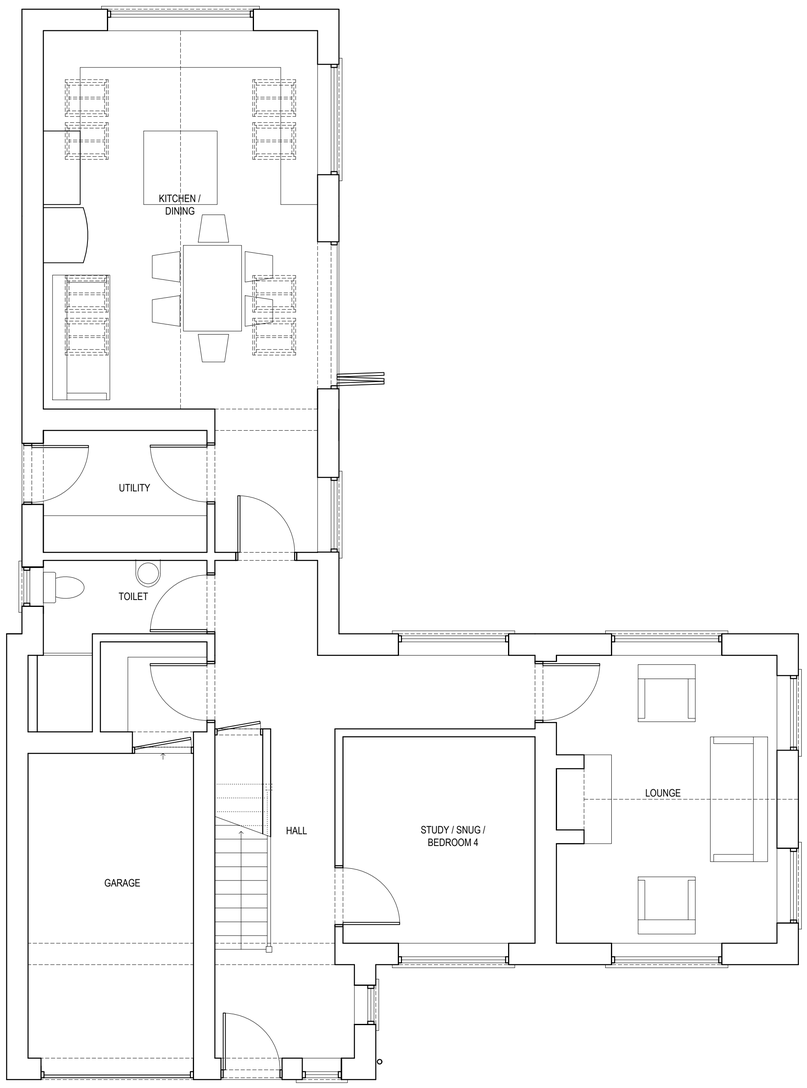

GROUND FLOOR PLAN - PROPOSED HOUSE

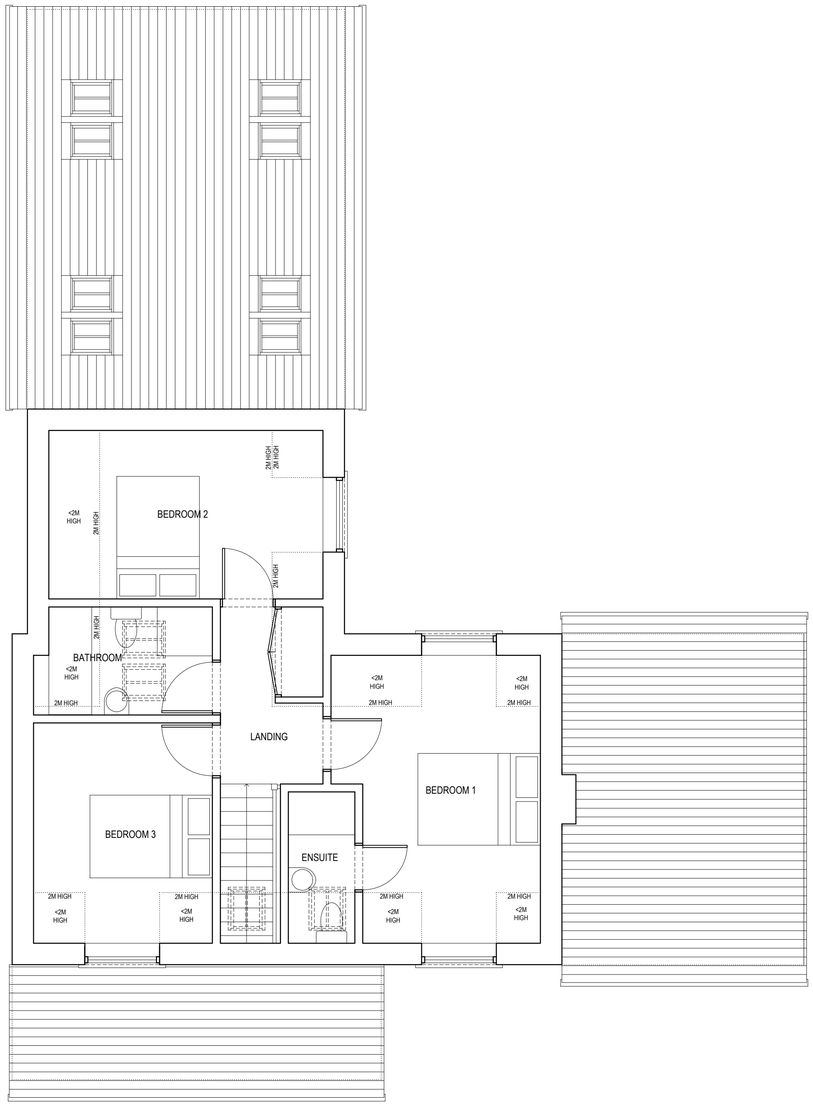

FIRST FLOOR PLAN & SINGLE STOREY ROOF PLAN - PROPOSED HOUSE

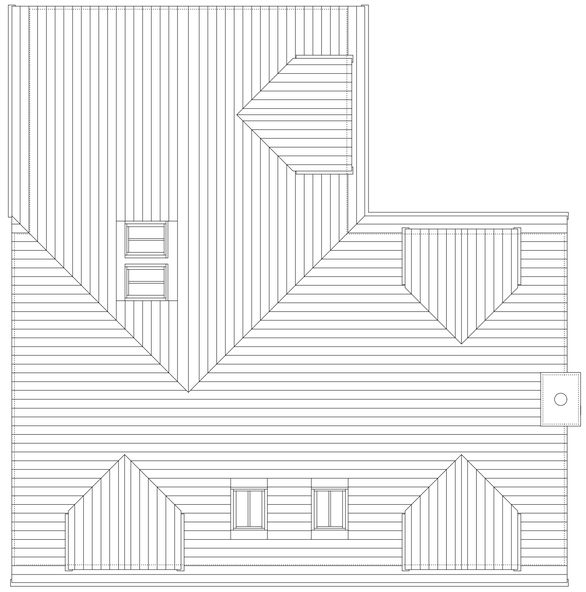

TWO STOREY ROOF PLAN - PROPOSED HOUSE

NOTES:

NOTES:

DO NOT SCALE OFF DRAWINGS.

REV.	DESCRIPTION	DATE	INT.
B	DWELLING DESIGN REVISED	NOV 16	DB
A	BUILDINGS REDUCED IN SIZE	AUG 16	DB

DAVID BAILEY ARCHITECT LTD
Gillow Fold Farm, 26 Mow Lane, Gillow Heath,
Biddulph, Staffordshire, ST8 6QQ
Tel: 01782 516355 Fax: 01782 516355
E-mail: davidbailey.architect@btinternet.com

CLIENT: MR. AND MRS. SHORE
1 PENNINE WAY, BIDDULPH,
STAFFORDSHIRE, ST8 7EH

SCALE: 1:50 @A1

DATE: JAN 2016

DRAWN BY: DB

PROJECT: HURST ROAD, BIDDULPH - DETACHED HOUSE (REVISED) & GROUNDWORKER'S STORAGE

TITLE: PLANS - PROPOSED DETACHED HOUSE

JOB NUMBER: 00717

DRAWING NUMBER: 14B