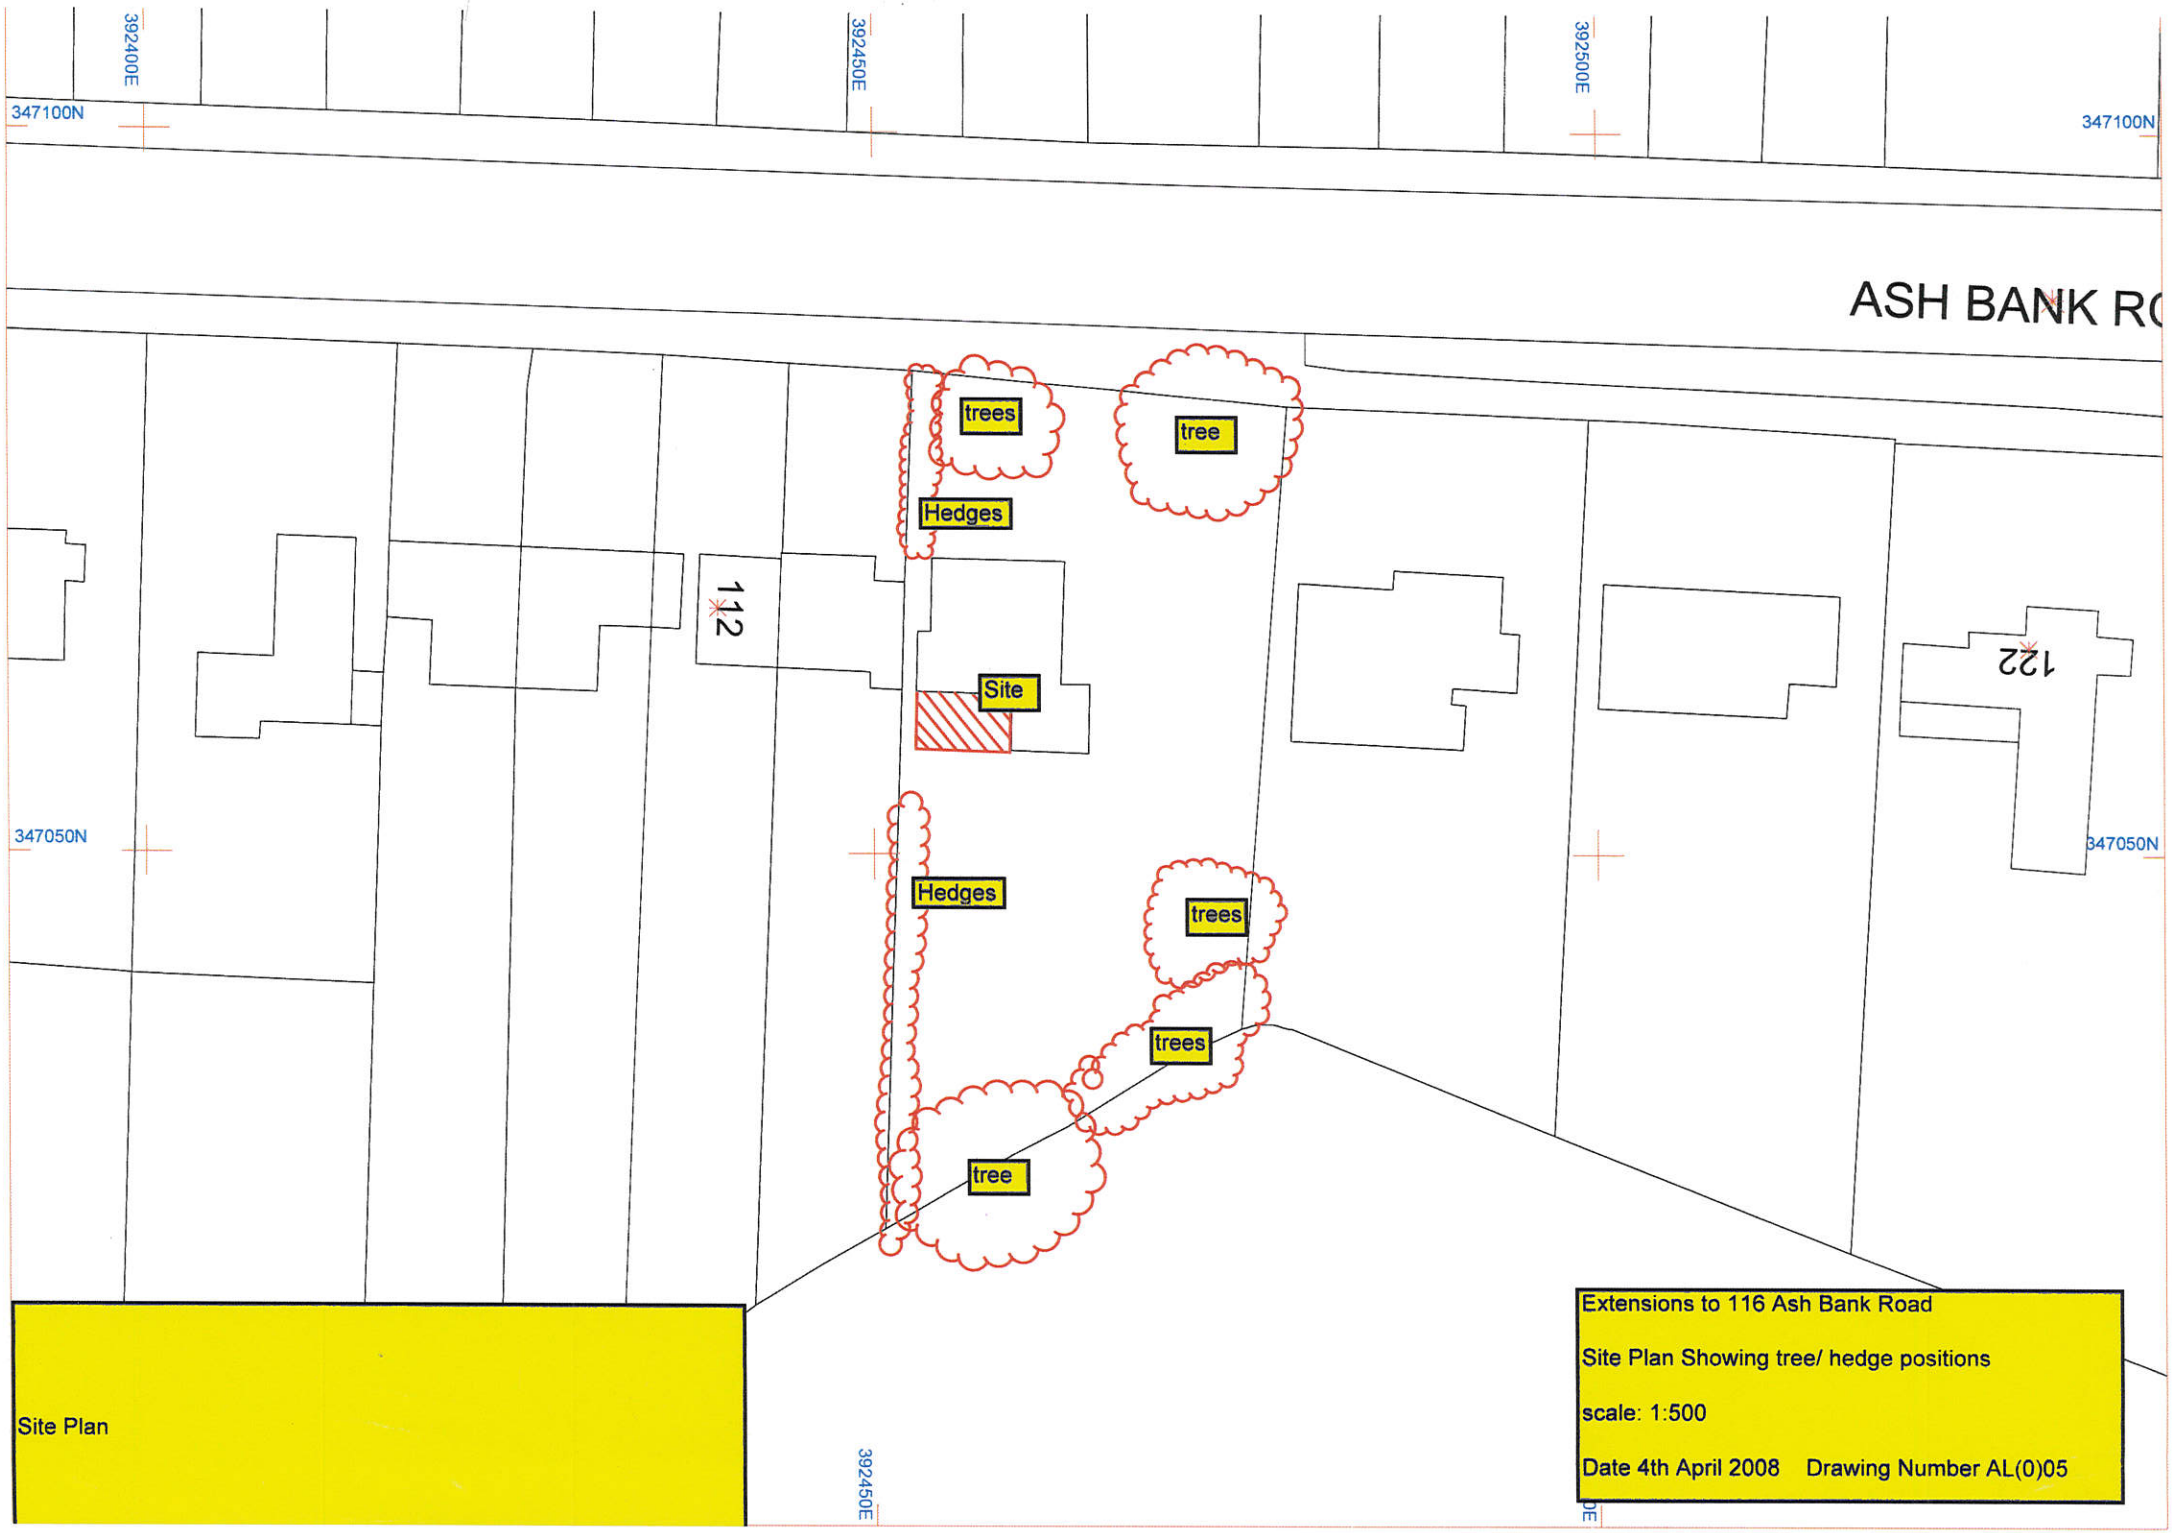

392400E
392450E
392500E
347100N
347100N
ASH BANK RO
trees
tree
Hedges
112
Site
122
347050N
347050N
Hedges
trees
trees
tree
392450E
Site Plan
Extensions to 116 Ash Bank Road
Site Plan Showing tree/ hedge positions
scale: 1:500
Date 4th April 2008 Drawing Number AL(0)05