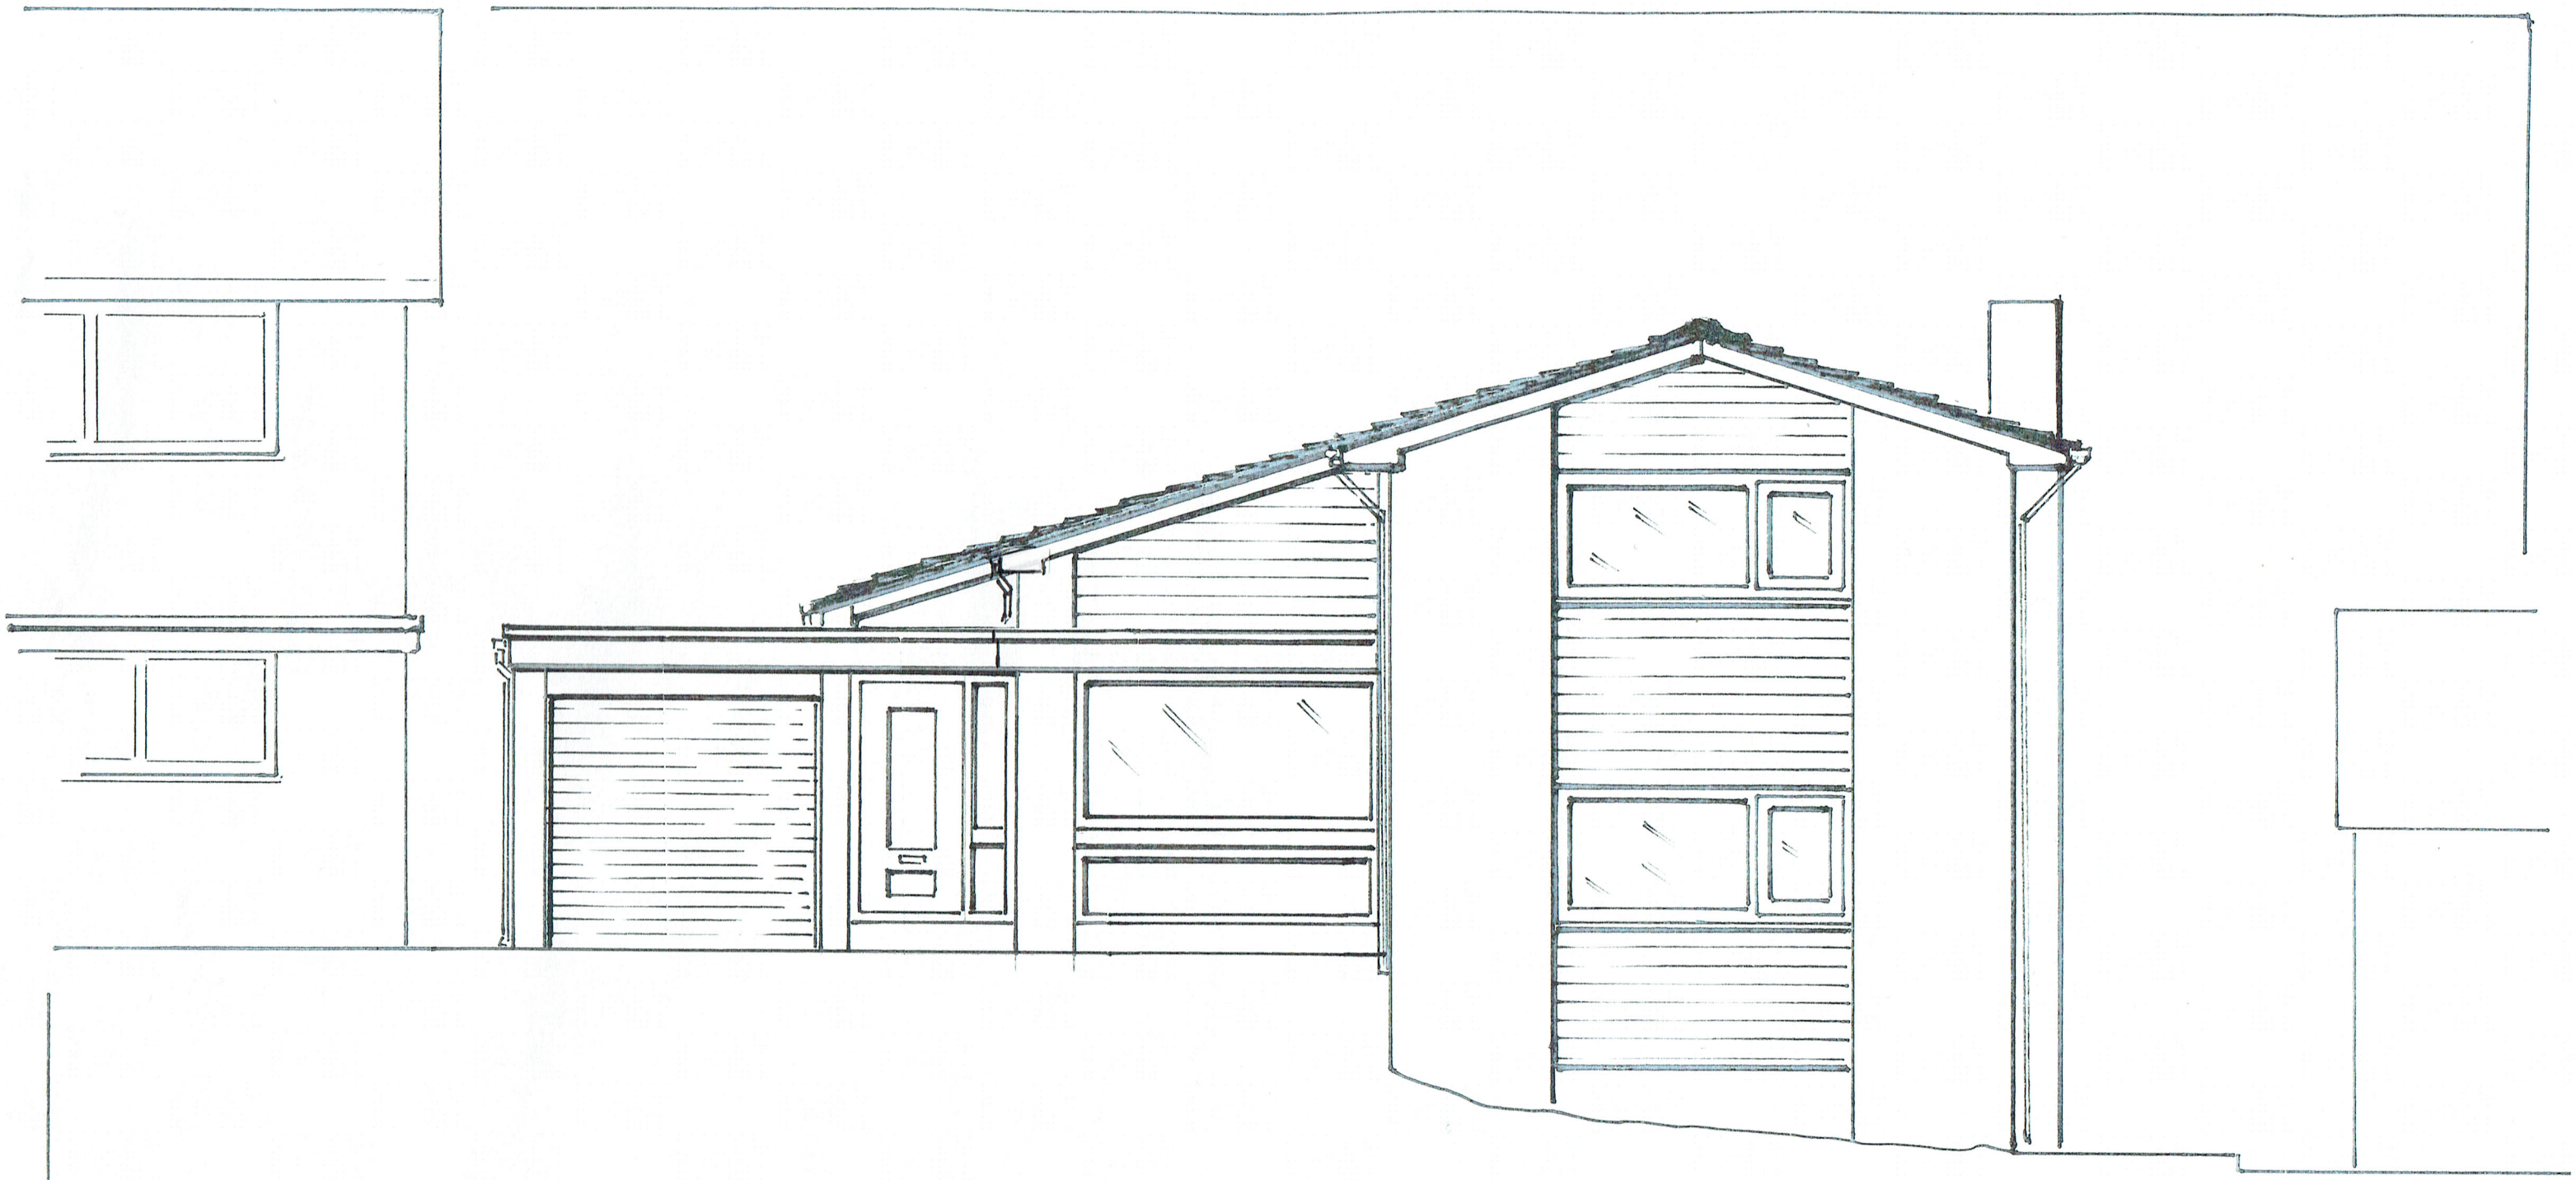


FRONT ELEVATION - PROPOSED - AMENDED