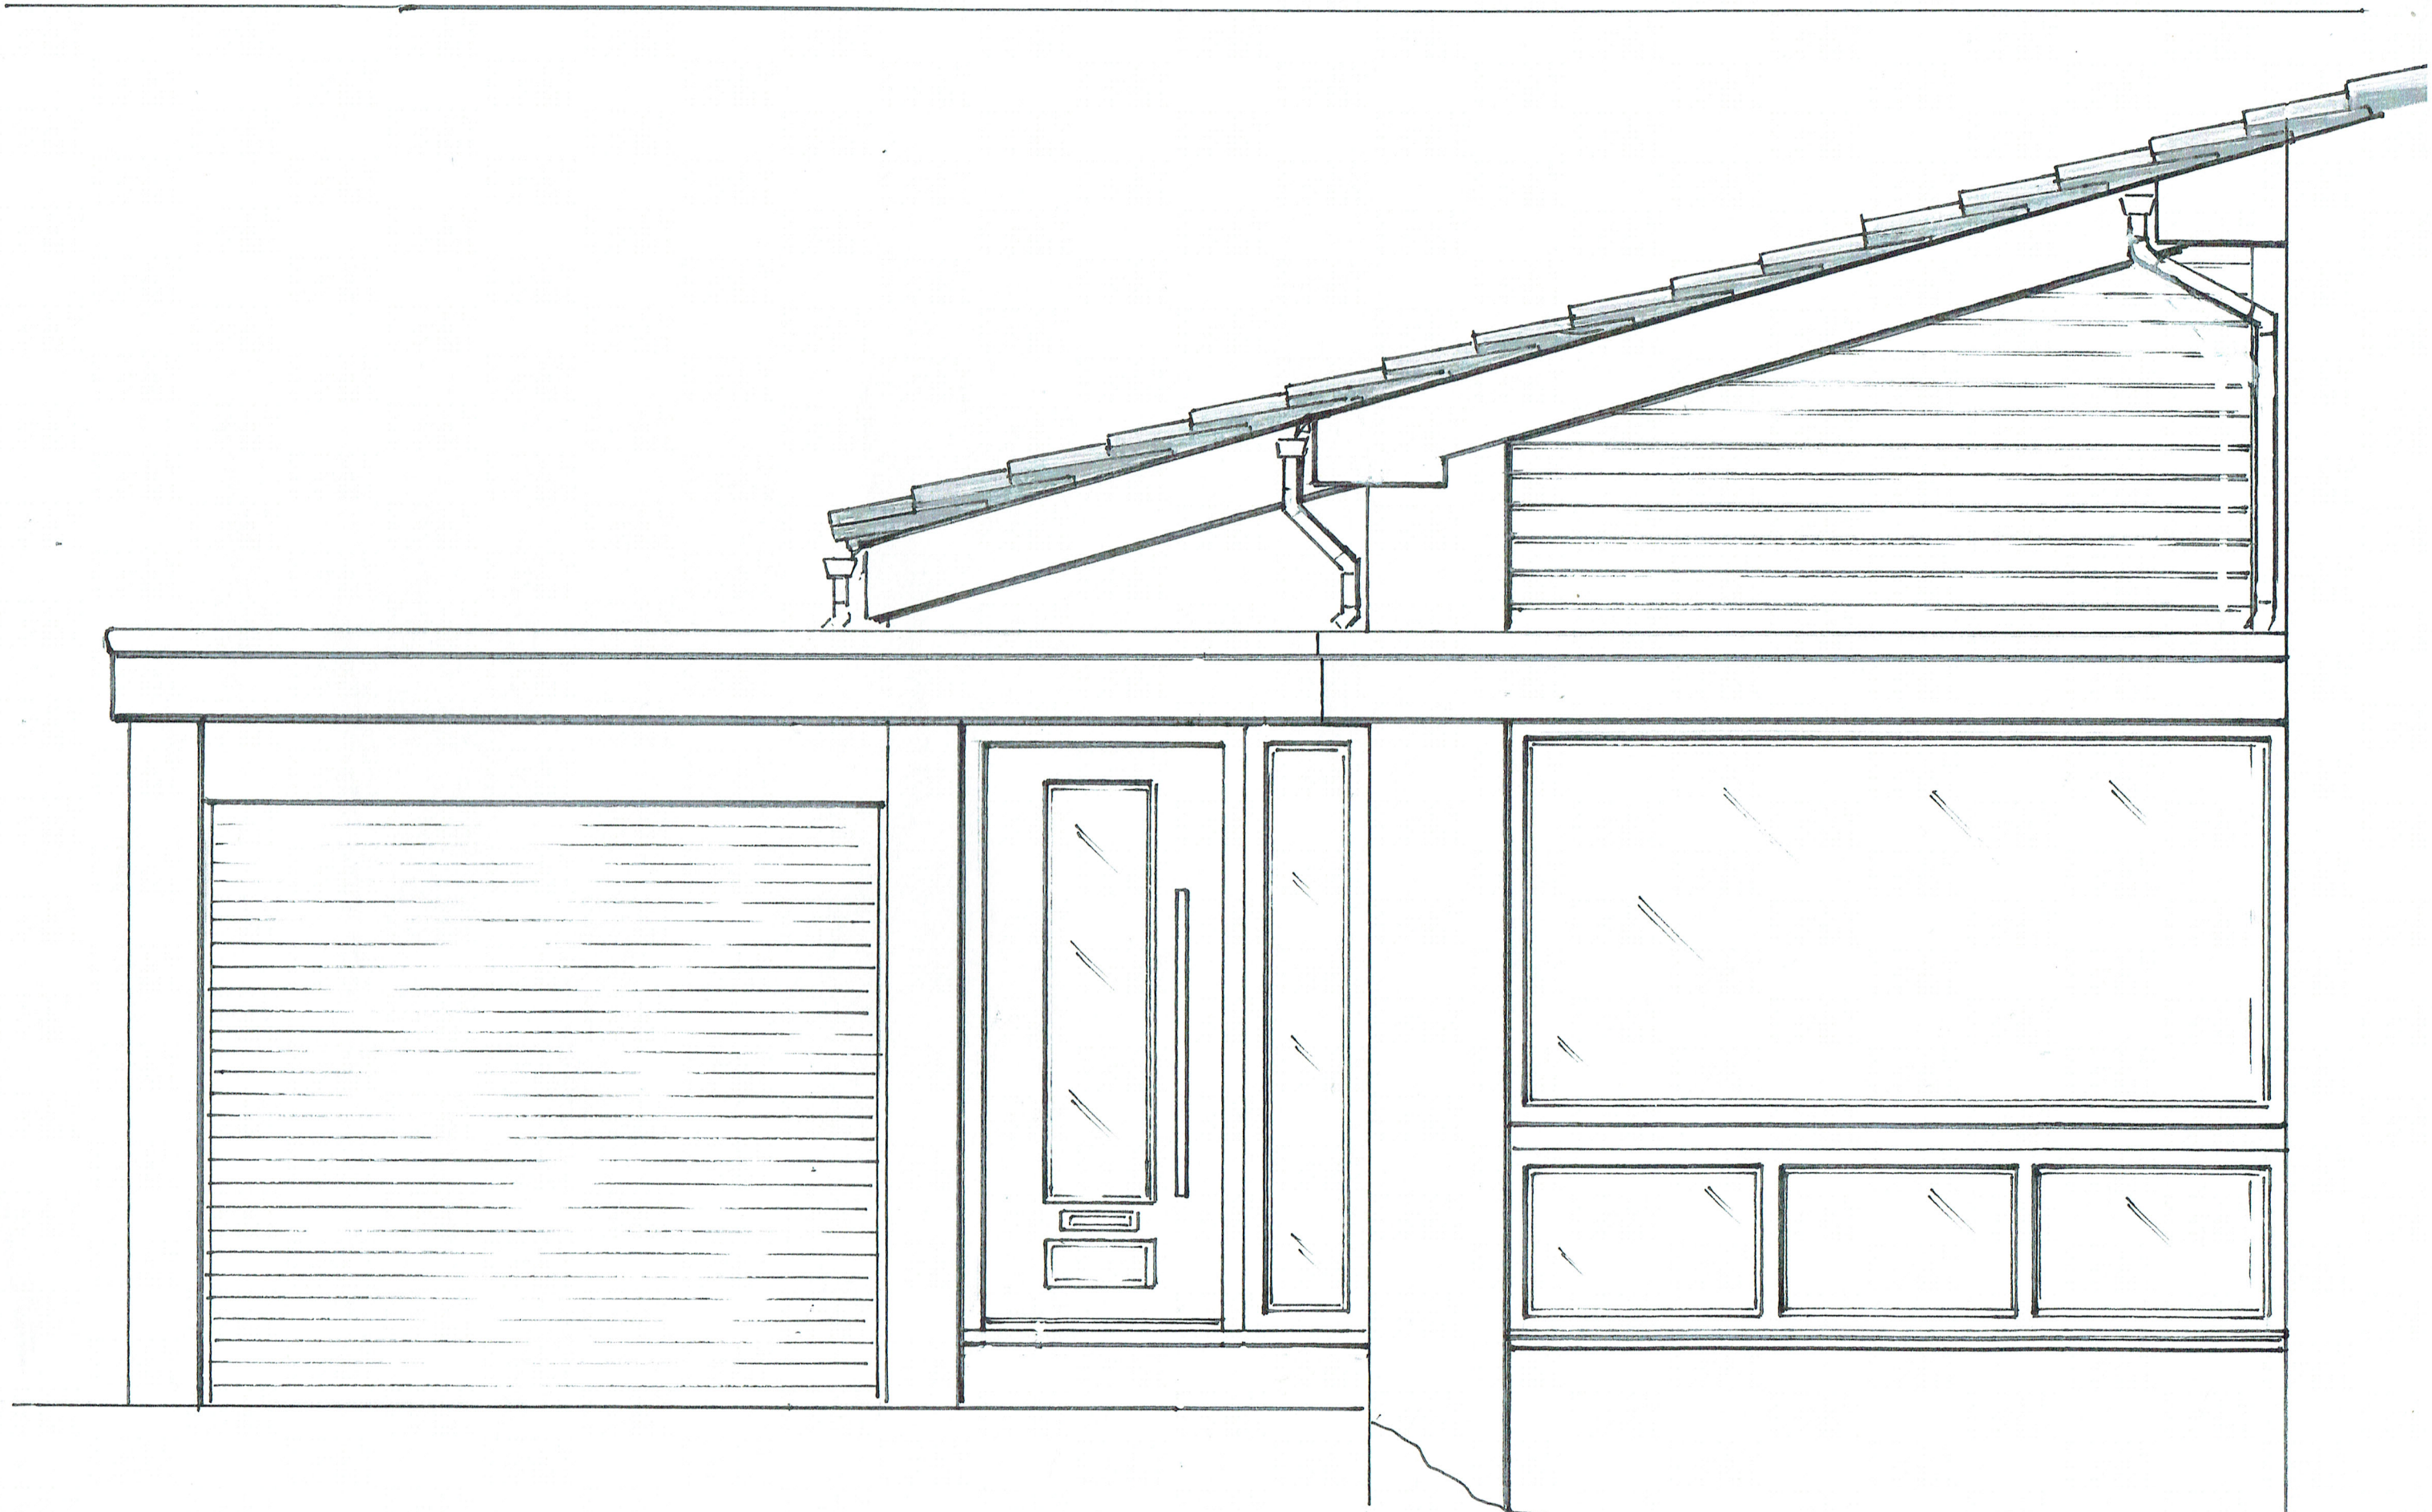


PROPOSED FRONT 1:20 · AMENDED