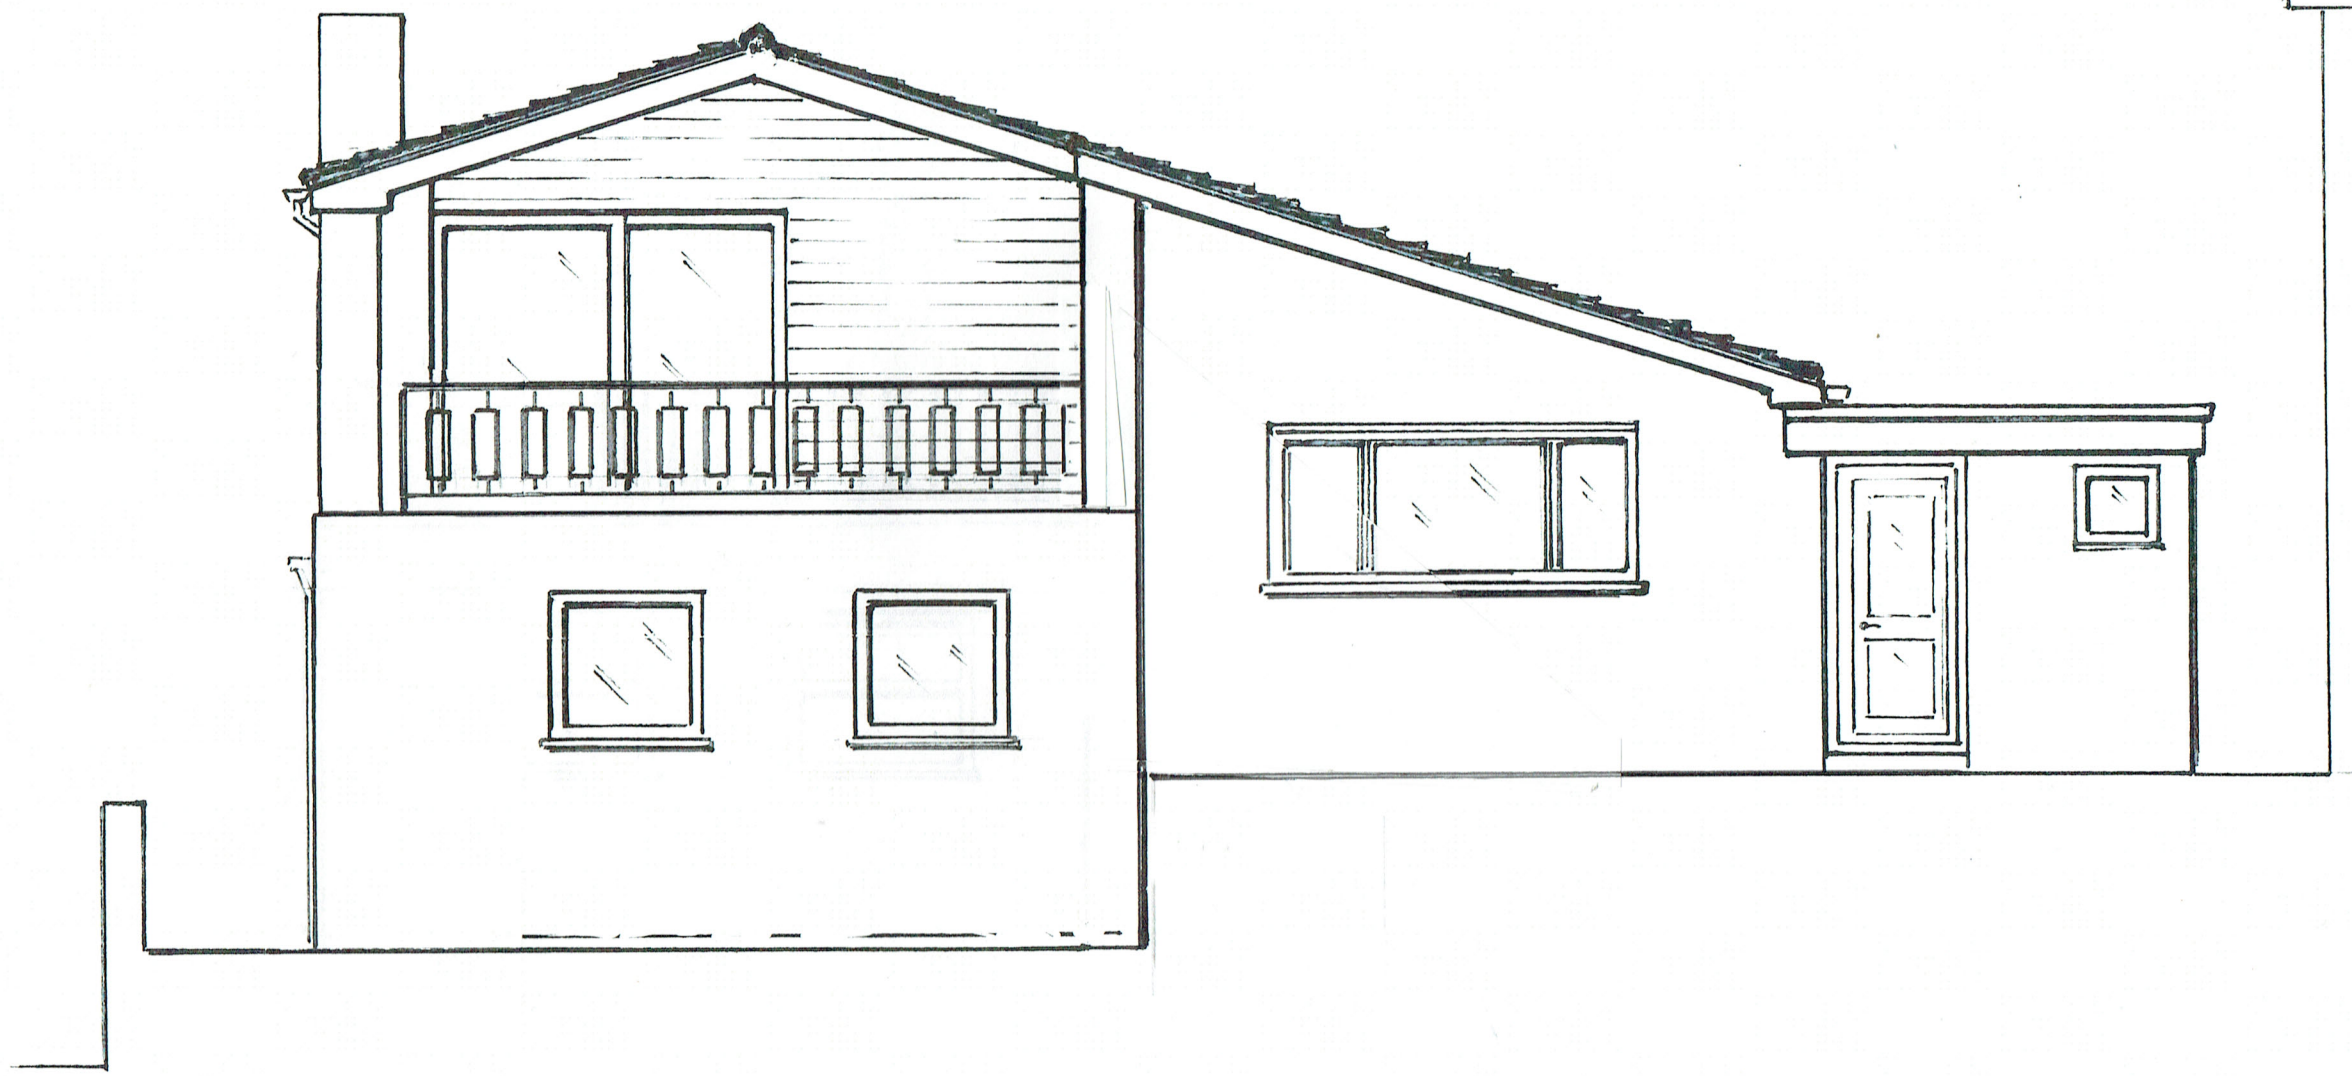


REAR ELEVATION - PROPOSED EXTENSION - AMENDED