


Front elevation




Back elevation

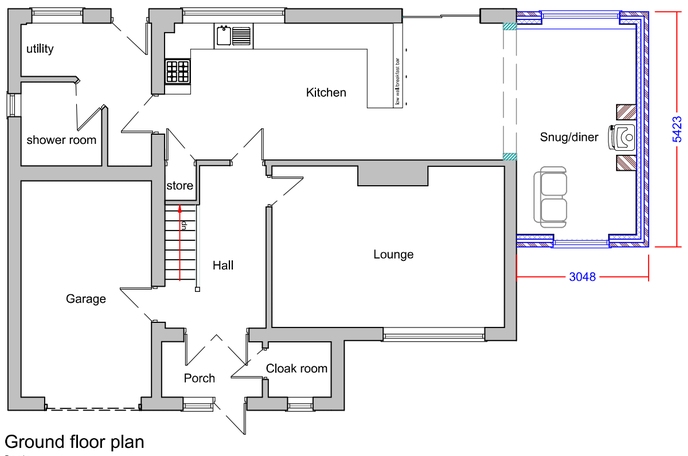


Ground floor plan

Scale


0 1 2 3 4 5

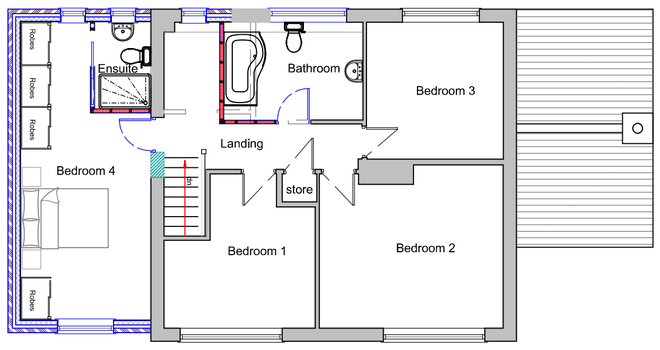

First floor plan

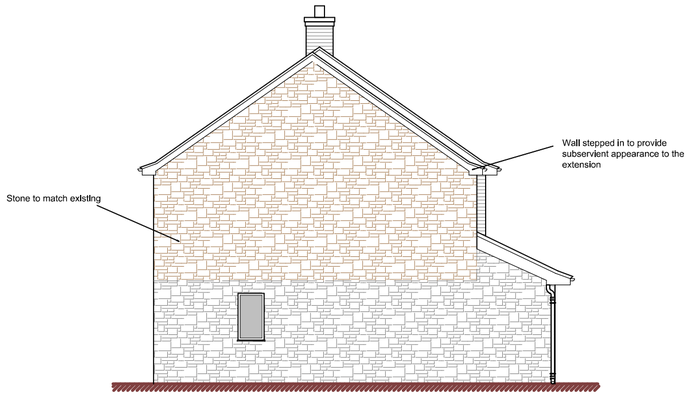

Side elevation

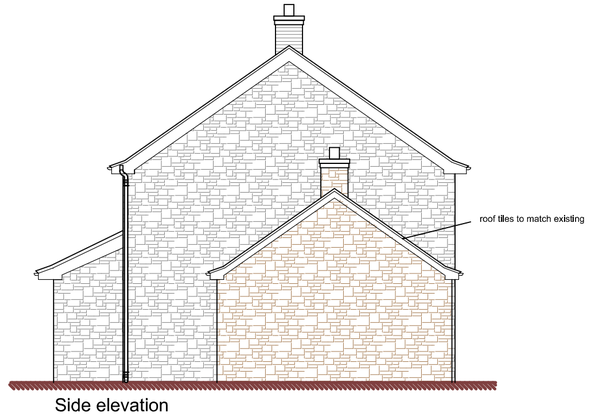

Side elevation

DBD Architectural Consultancy Ltd ©2016

1. Copyright is vested with DBD Architectural Consultancy Ltd.

2. All dimensions to be checked on site before proceeding.

3. Contractor to check/adjust dimensions of new work to suit existing conditions.
Do not assume existing structure or details are plumb, square or level.

4. Contractor must notify the architect of any discrepancies before proceeding.

5. All drawings to be read in conjunction with all other consultants drawings and specs.

Rev	Date	Description
B	25.01.17	Window amendments
A	27.11.16	Amended to suit client comments

DBD Architectural Consultancy

DBD Architectural Consultancy Ltd
50 Broad Street, Leek,
Staffordshire, ST13 5NS
01538 383118
mail@dbdconsultants.co.uk
www.dbdconsultants.co.uk

Mr and Mrs Hopkinson
96 Brookfields Rd
ST10 2NH

Client

Extension over existing garage & single storey side extension

Project

Title

Plans and elevations as proposed

Stage: Planning		
Size: A2	Date: 25.11.16	Job No: 1667-100
Scale:1:100		
Drawing Number: PL 03 B		