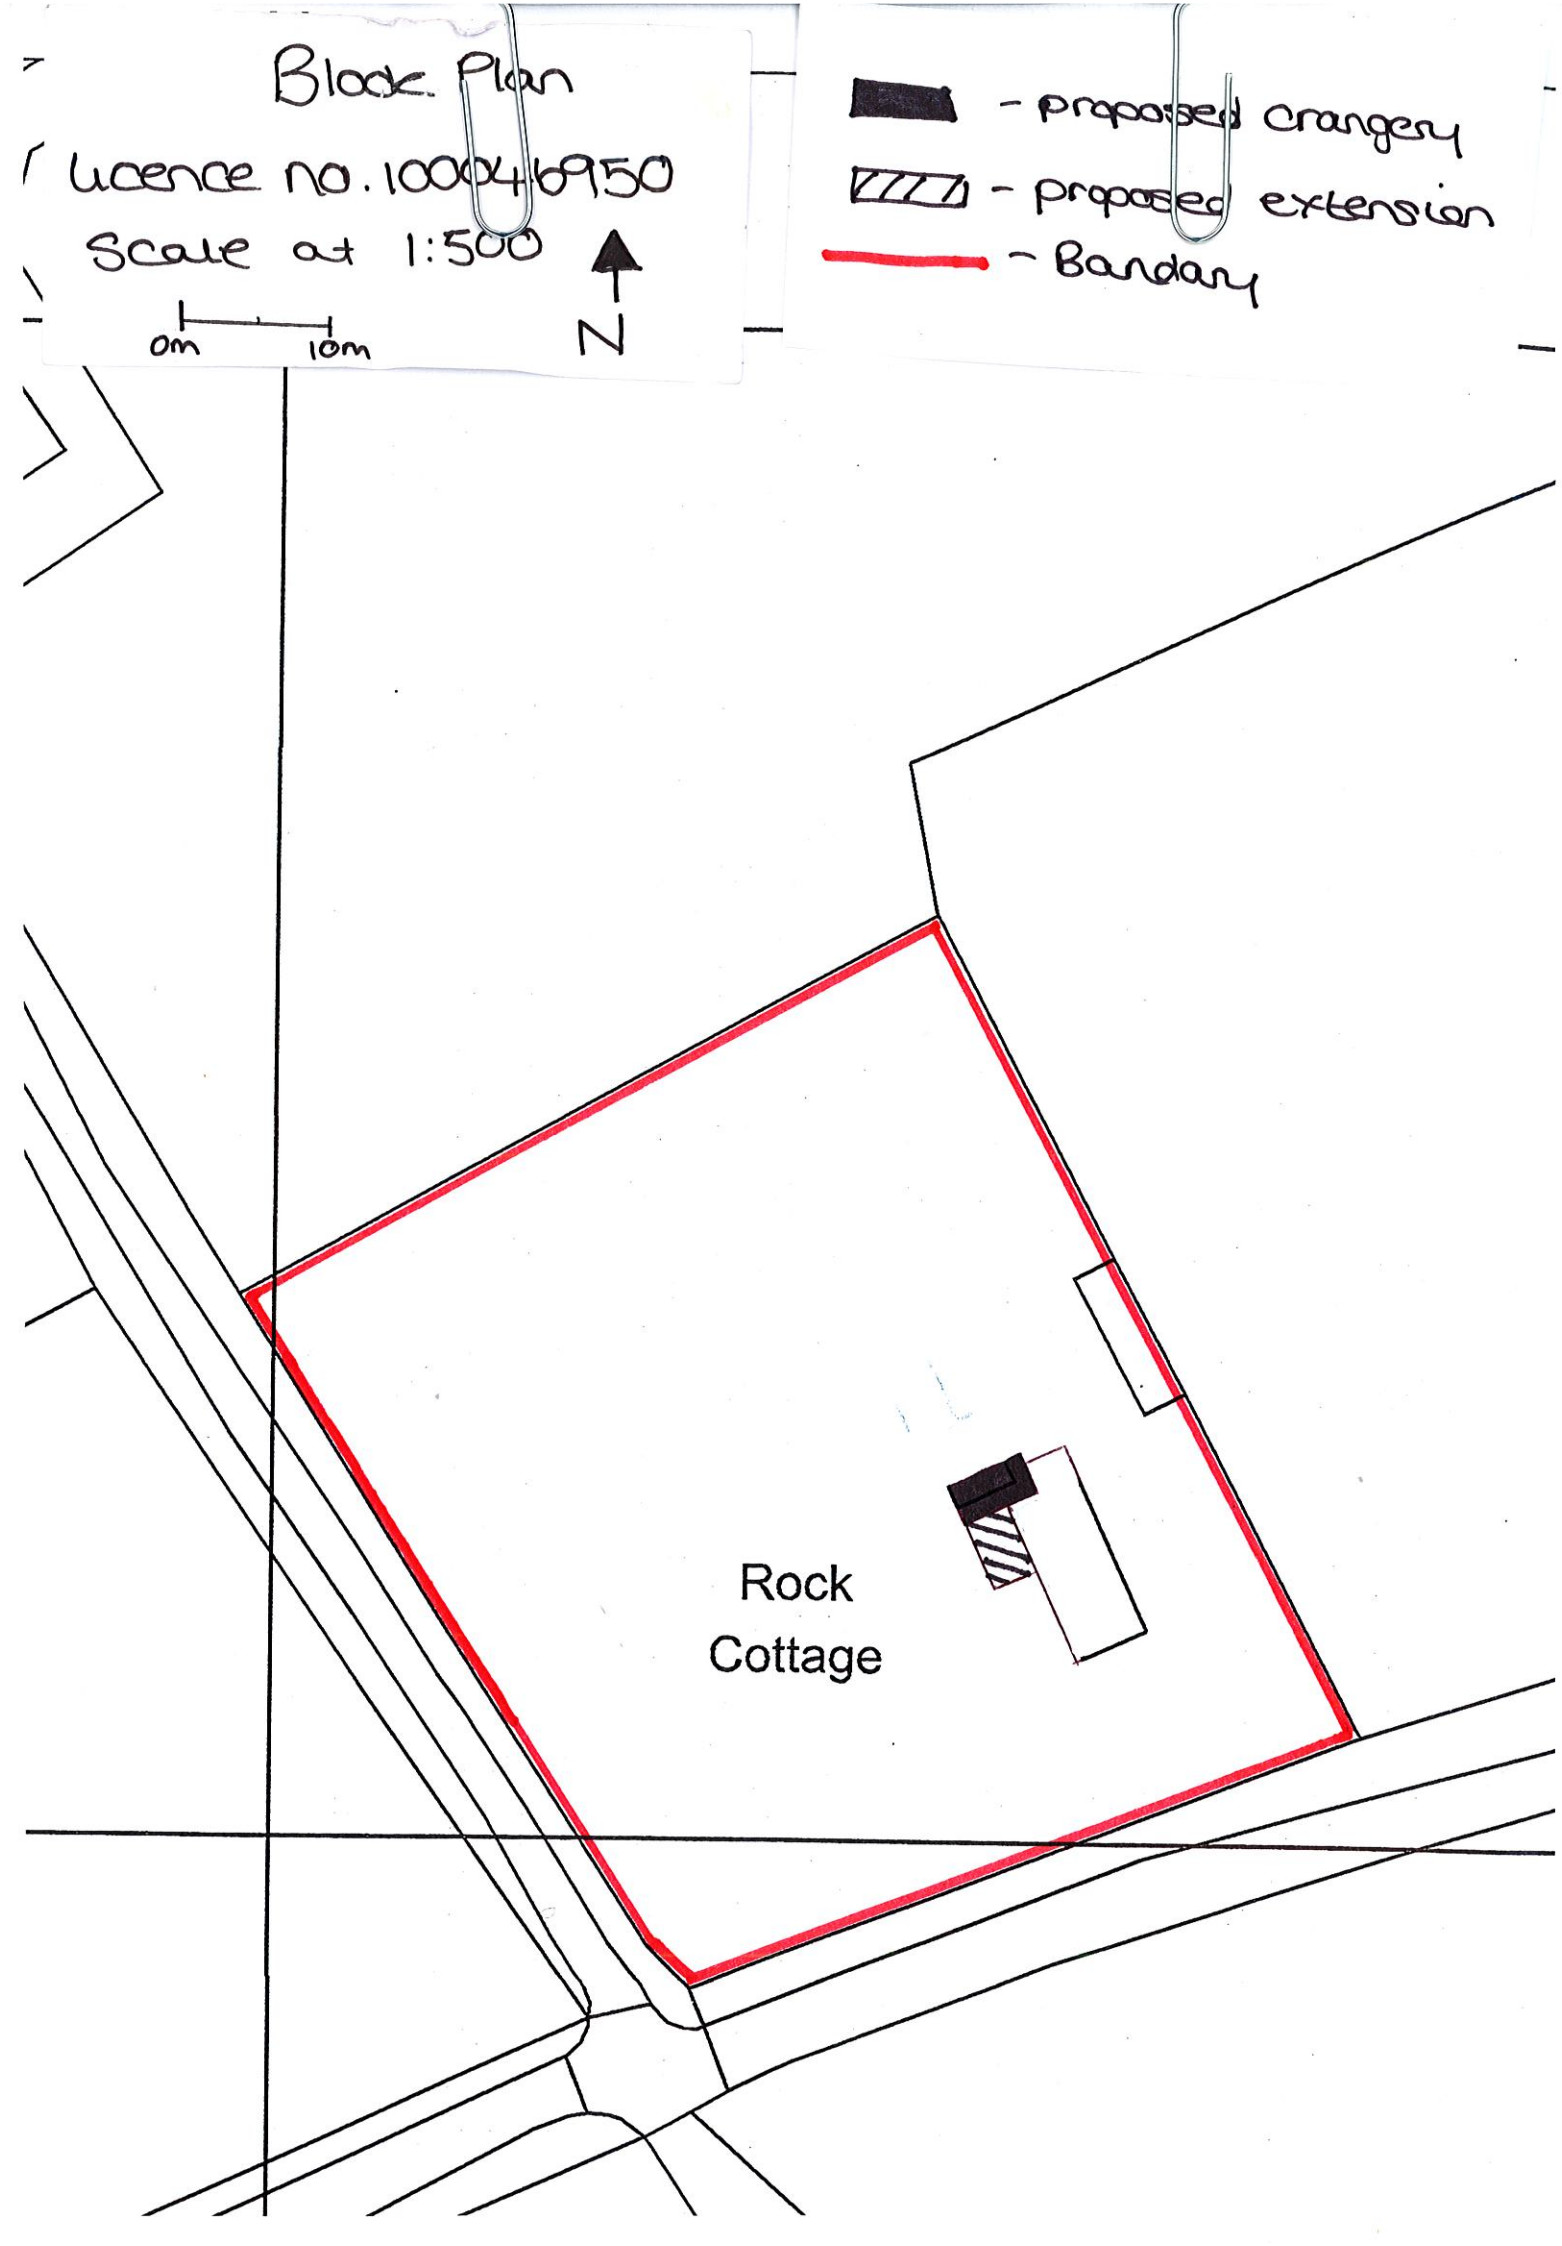
Block Plan
Licence no. 100046950
Scale at 1:500
0m
10m
N
- proposed orangery
- proposed extension
- Bandary
Rock
Cottage