

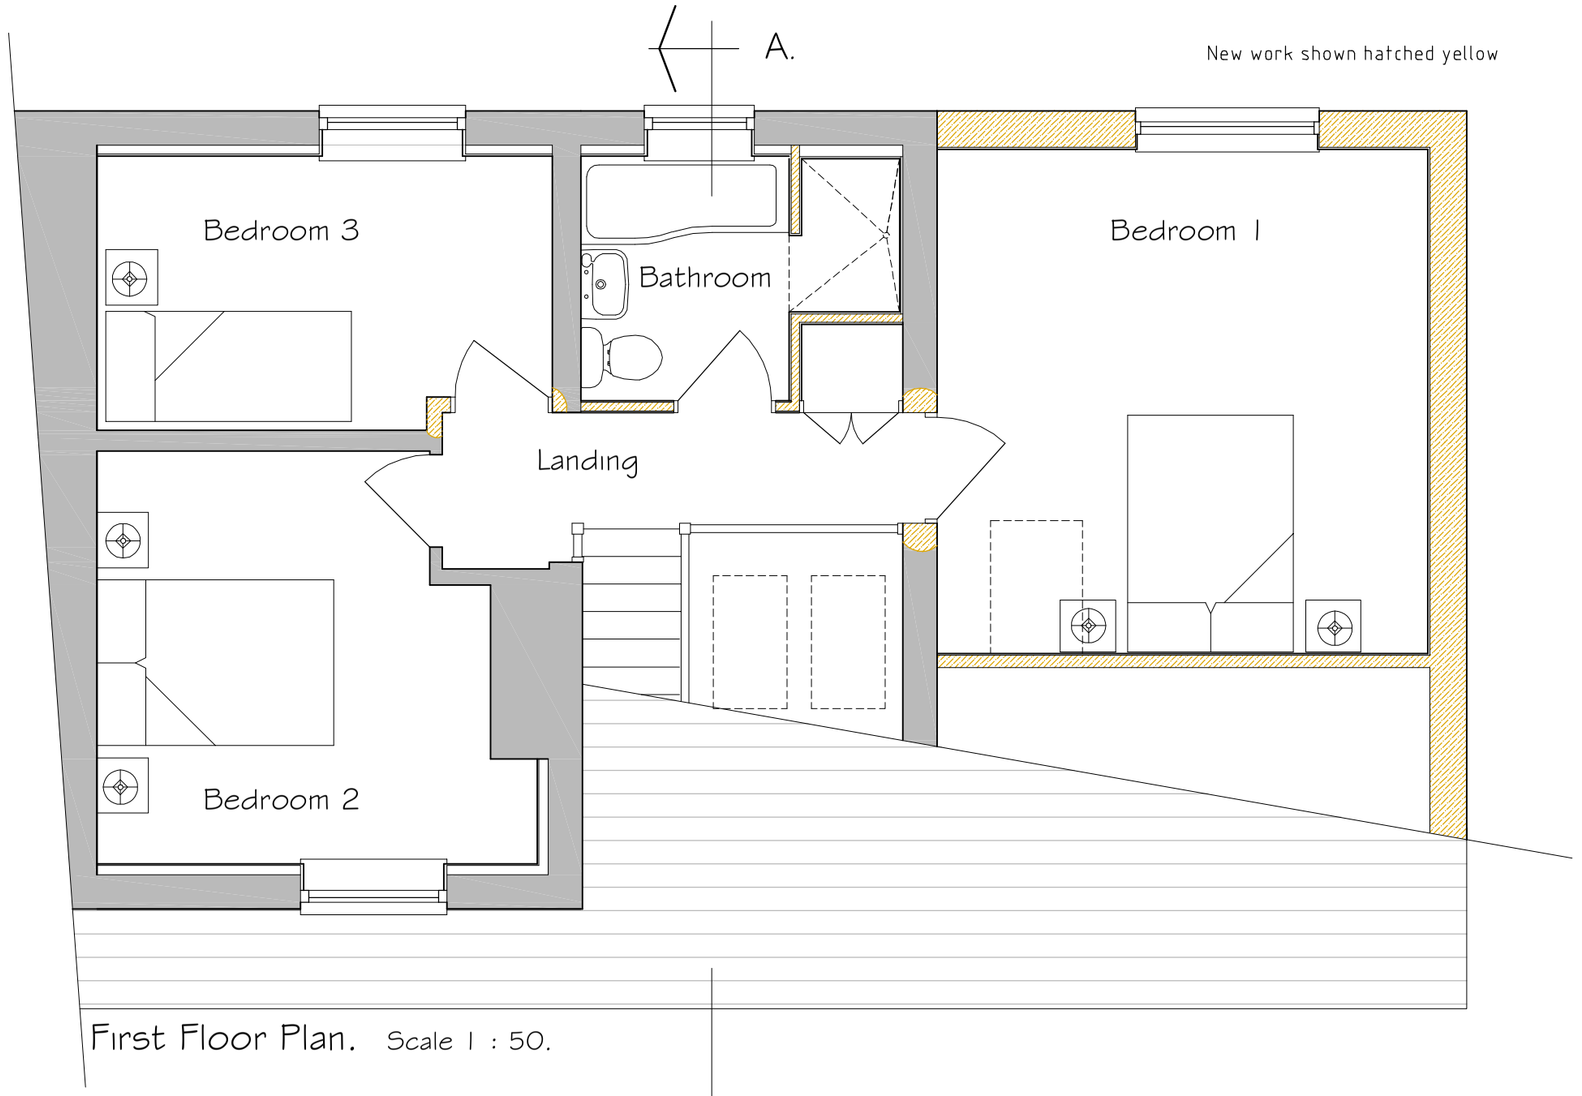


First Floor Plan. Scale 1 : 50.

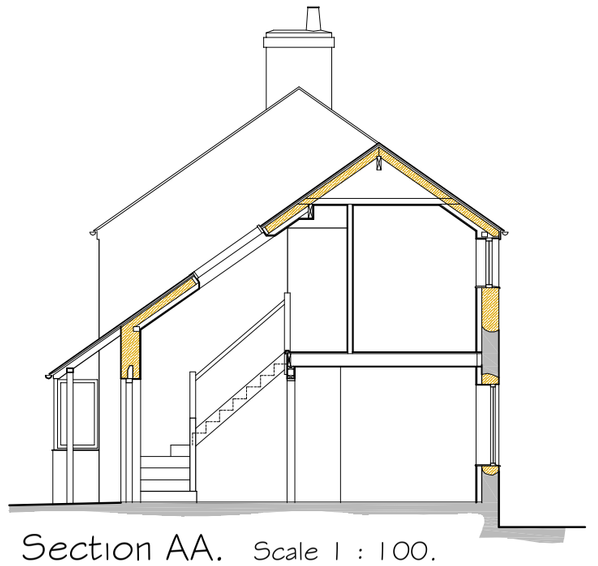


Section AA. Scale 1 : 100.

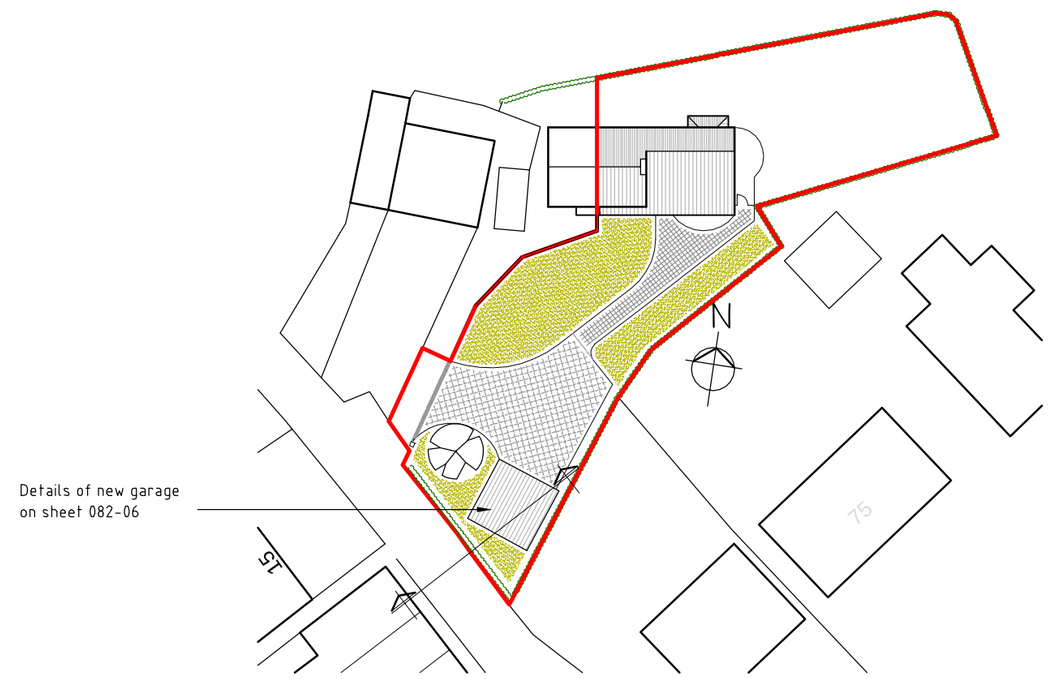

Site Plan. Scale 1 : 500.

0m 5 10 15 20 25m 30 35 40 45 50m
1:500

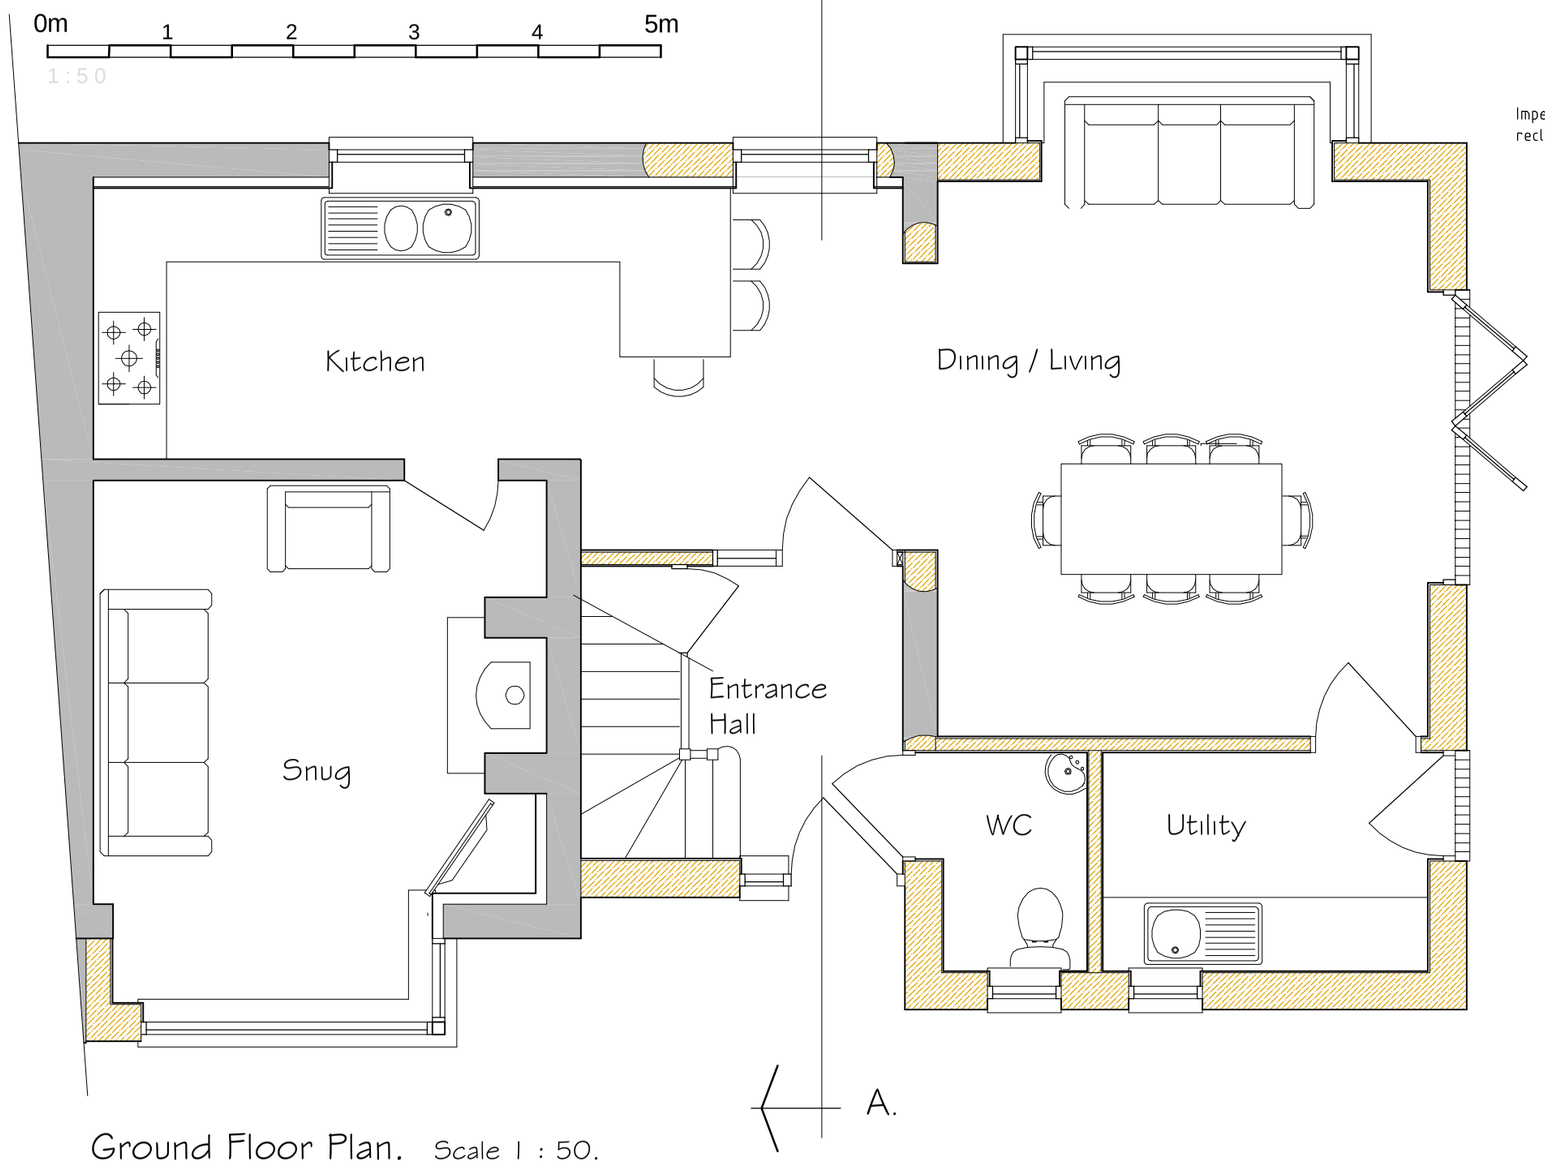


Ground Floor Plan. Scale 1 : 50.



Rear Elevation. Scale 1 : 100.



End Elevation. Scale 1 : 100.

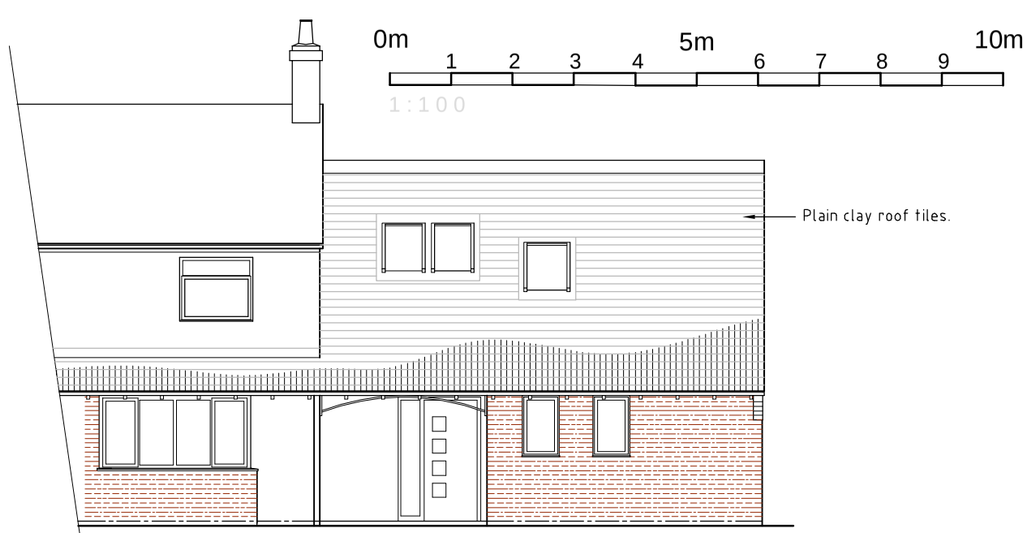

Front Elevation. Scale 1 : 100.

David Tatton Architect.
4 CHURCH BANK : KEELE : STAFFORDSHIRE : ST5 5AT.
Landline - 01782 619522 Mobile - 07748385590.
Email - mail@davidtattonarchitects.net

CLIENT
Nigel and Anthea Hardiker

PROJECT
Alterations and extension to
2 Marshfields Lane,
Gillow Heath
Stoke-on-Trent ST8 6RG

DRAWING
Proposals .

SCALE	DRWG NO.	
1/500, 1/100 & 1/50 @ A2	082 / 04	
	DATE November 2016	REV. B