Copyright of this drawing is vested in the Architect and it must not be copied or reproduced without consent. Figured dimensions only are to be taken from this drawing. All contractors must visit the site and be responsible for taking and checking all dimensions relative to their work. Hewitt&Carr Architects Ltd are to be advised of any variation between drawings and site conditions.
DO NOT SCALE OFF THIS DRAWING.....IF IN DOUBT ASK

Rev.	Drawn	Comments	Date

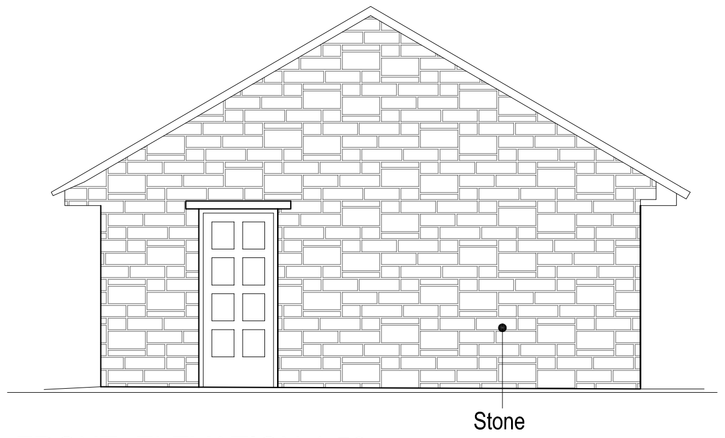

FRONT ELEVATION 1:50

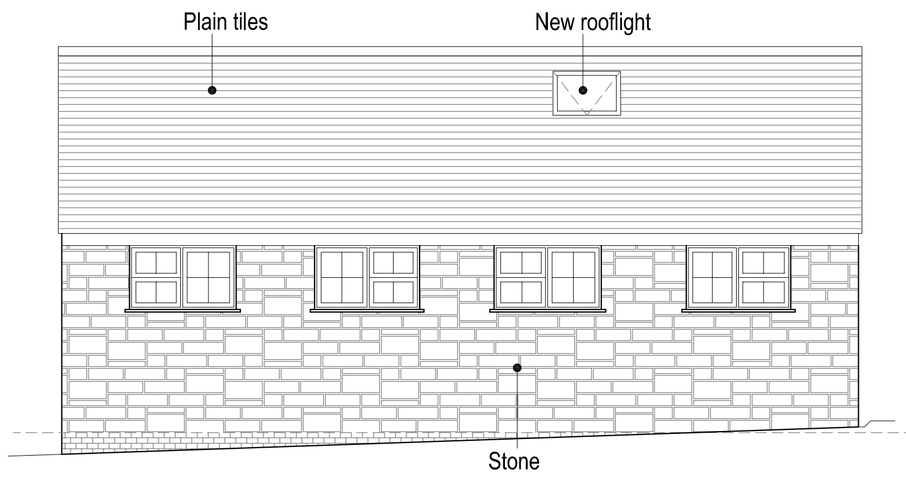

SIDE ELEVATION 1:50

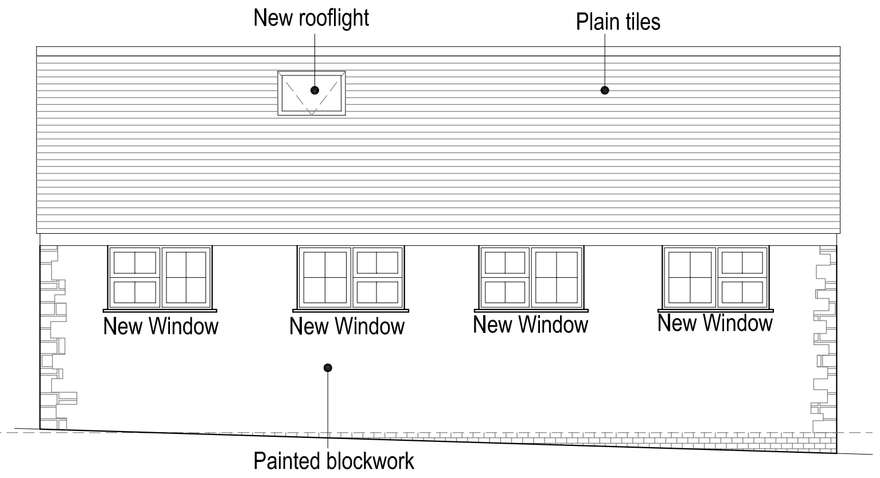

SIDE ELEVATION 1:50

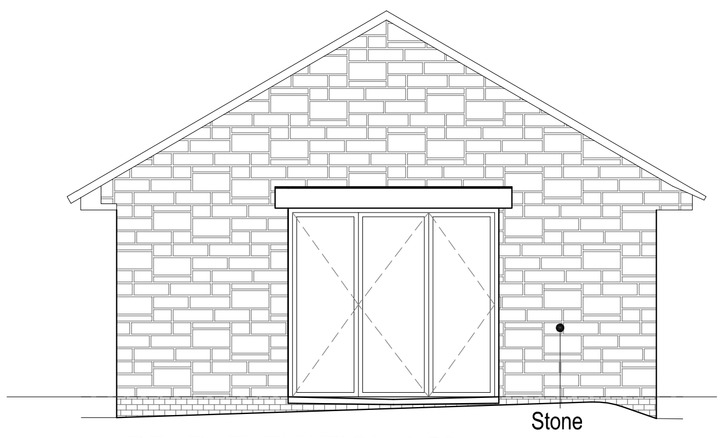

REAR ELEVATION 1:50

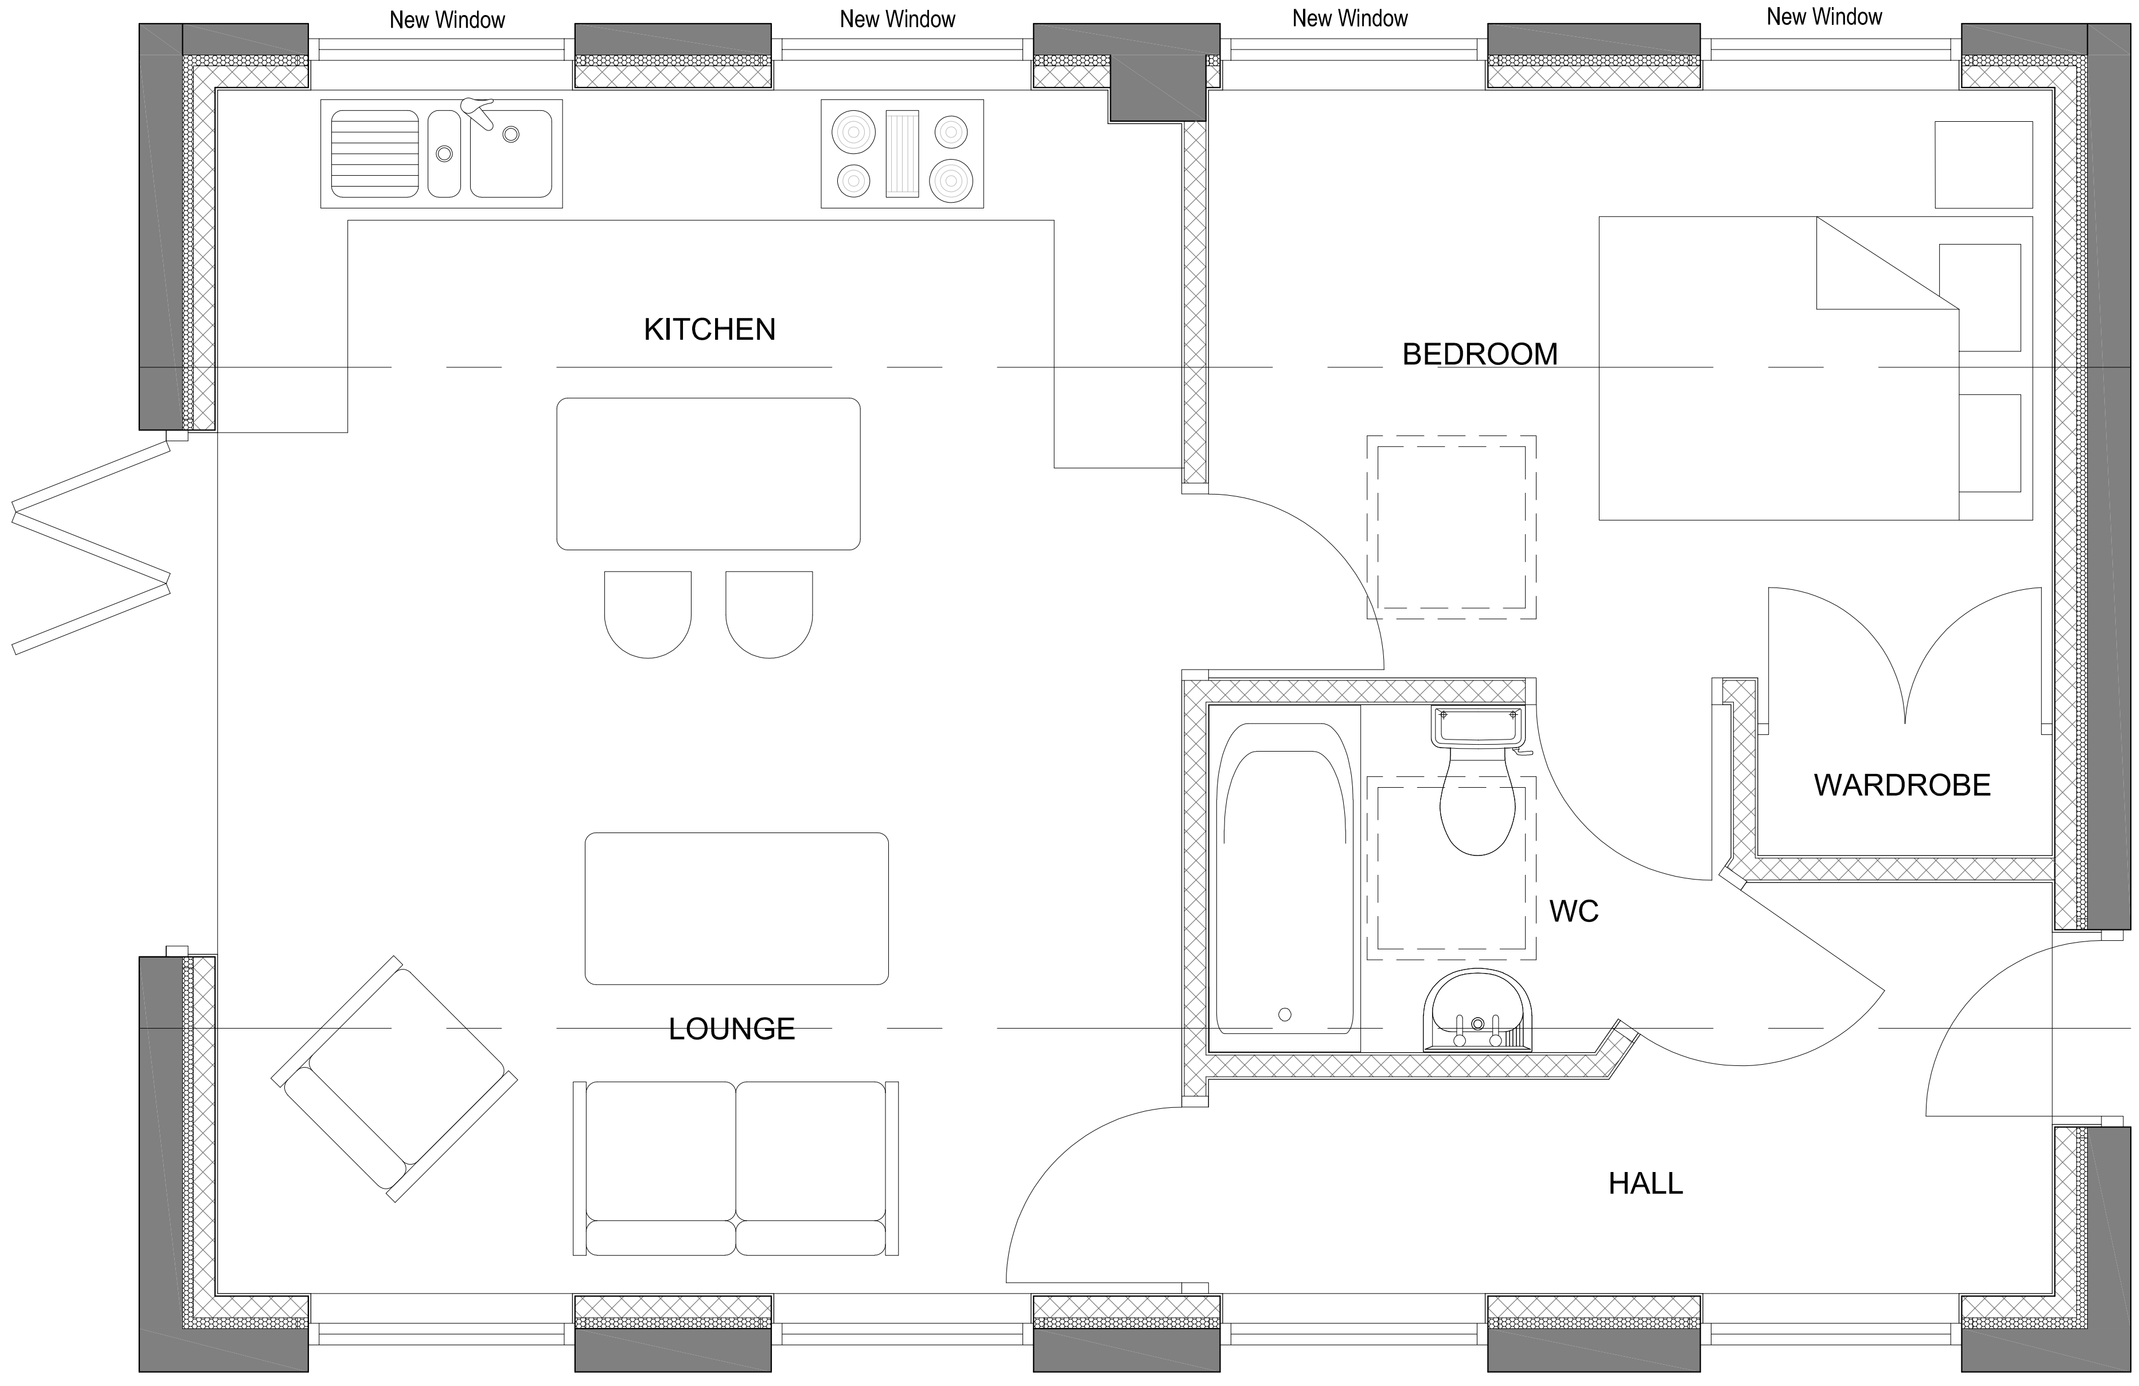

FLOOR PLAN 1:20

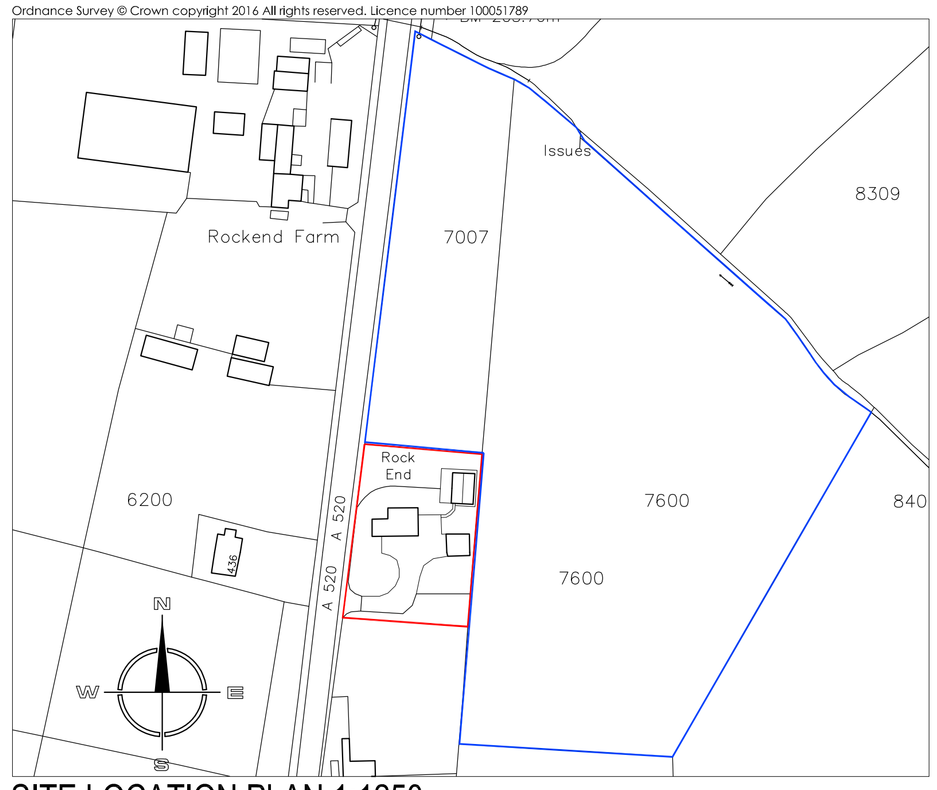

SITE LOCATION PLAN 1:1250

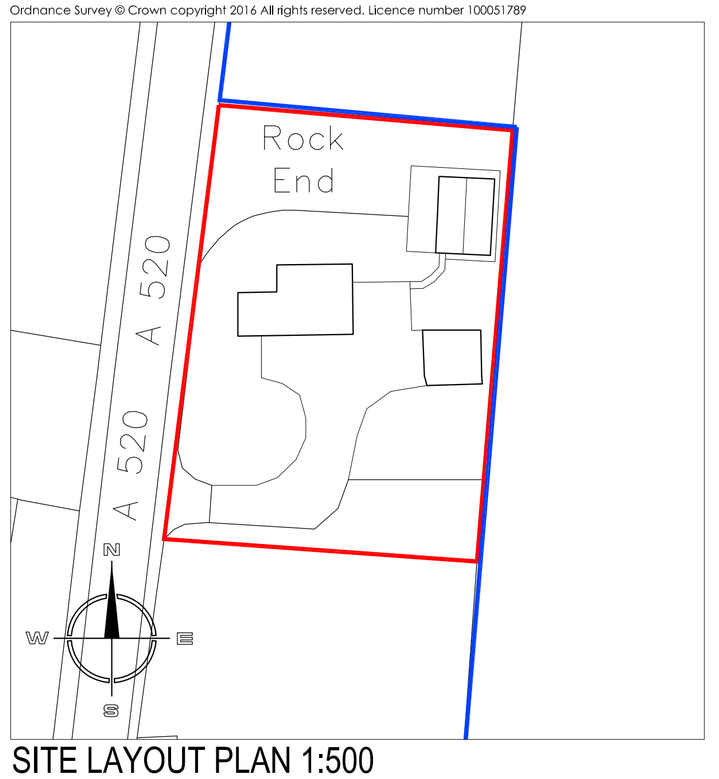

SITE LAYOUT PLAN 1:500

Hewitt&Carr Architects
A: 2-4 Cross Street I Cheadle I Staffordshire I ST10 1NP
T: 01538 756888
E: enquiries@hcarchitects.co.uk
W: www.hcarchitects.co.uk

Client
DR & MRS G FOULKES

Project
PROPOSED CONVERSION OF EXISTING OUTBUILDING INTO ANCILLARY ACCOMODATION

Title
PROPOSED FLOOR PLAN, ELEVATIONS AS PROPOSED

Status
PLANNING

Date DEC 2016 Drawn WJH

Scale @A1 AS STATED Checked

Project No 00591 Drawing No. AL(0)02 Rev

PLANNING