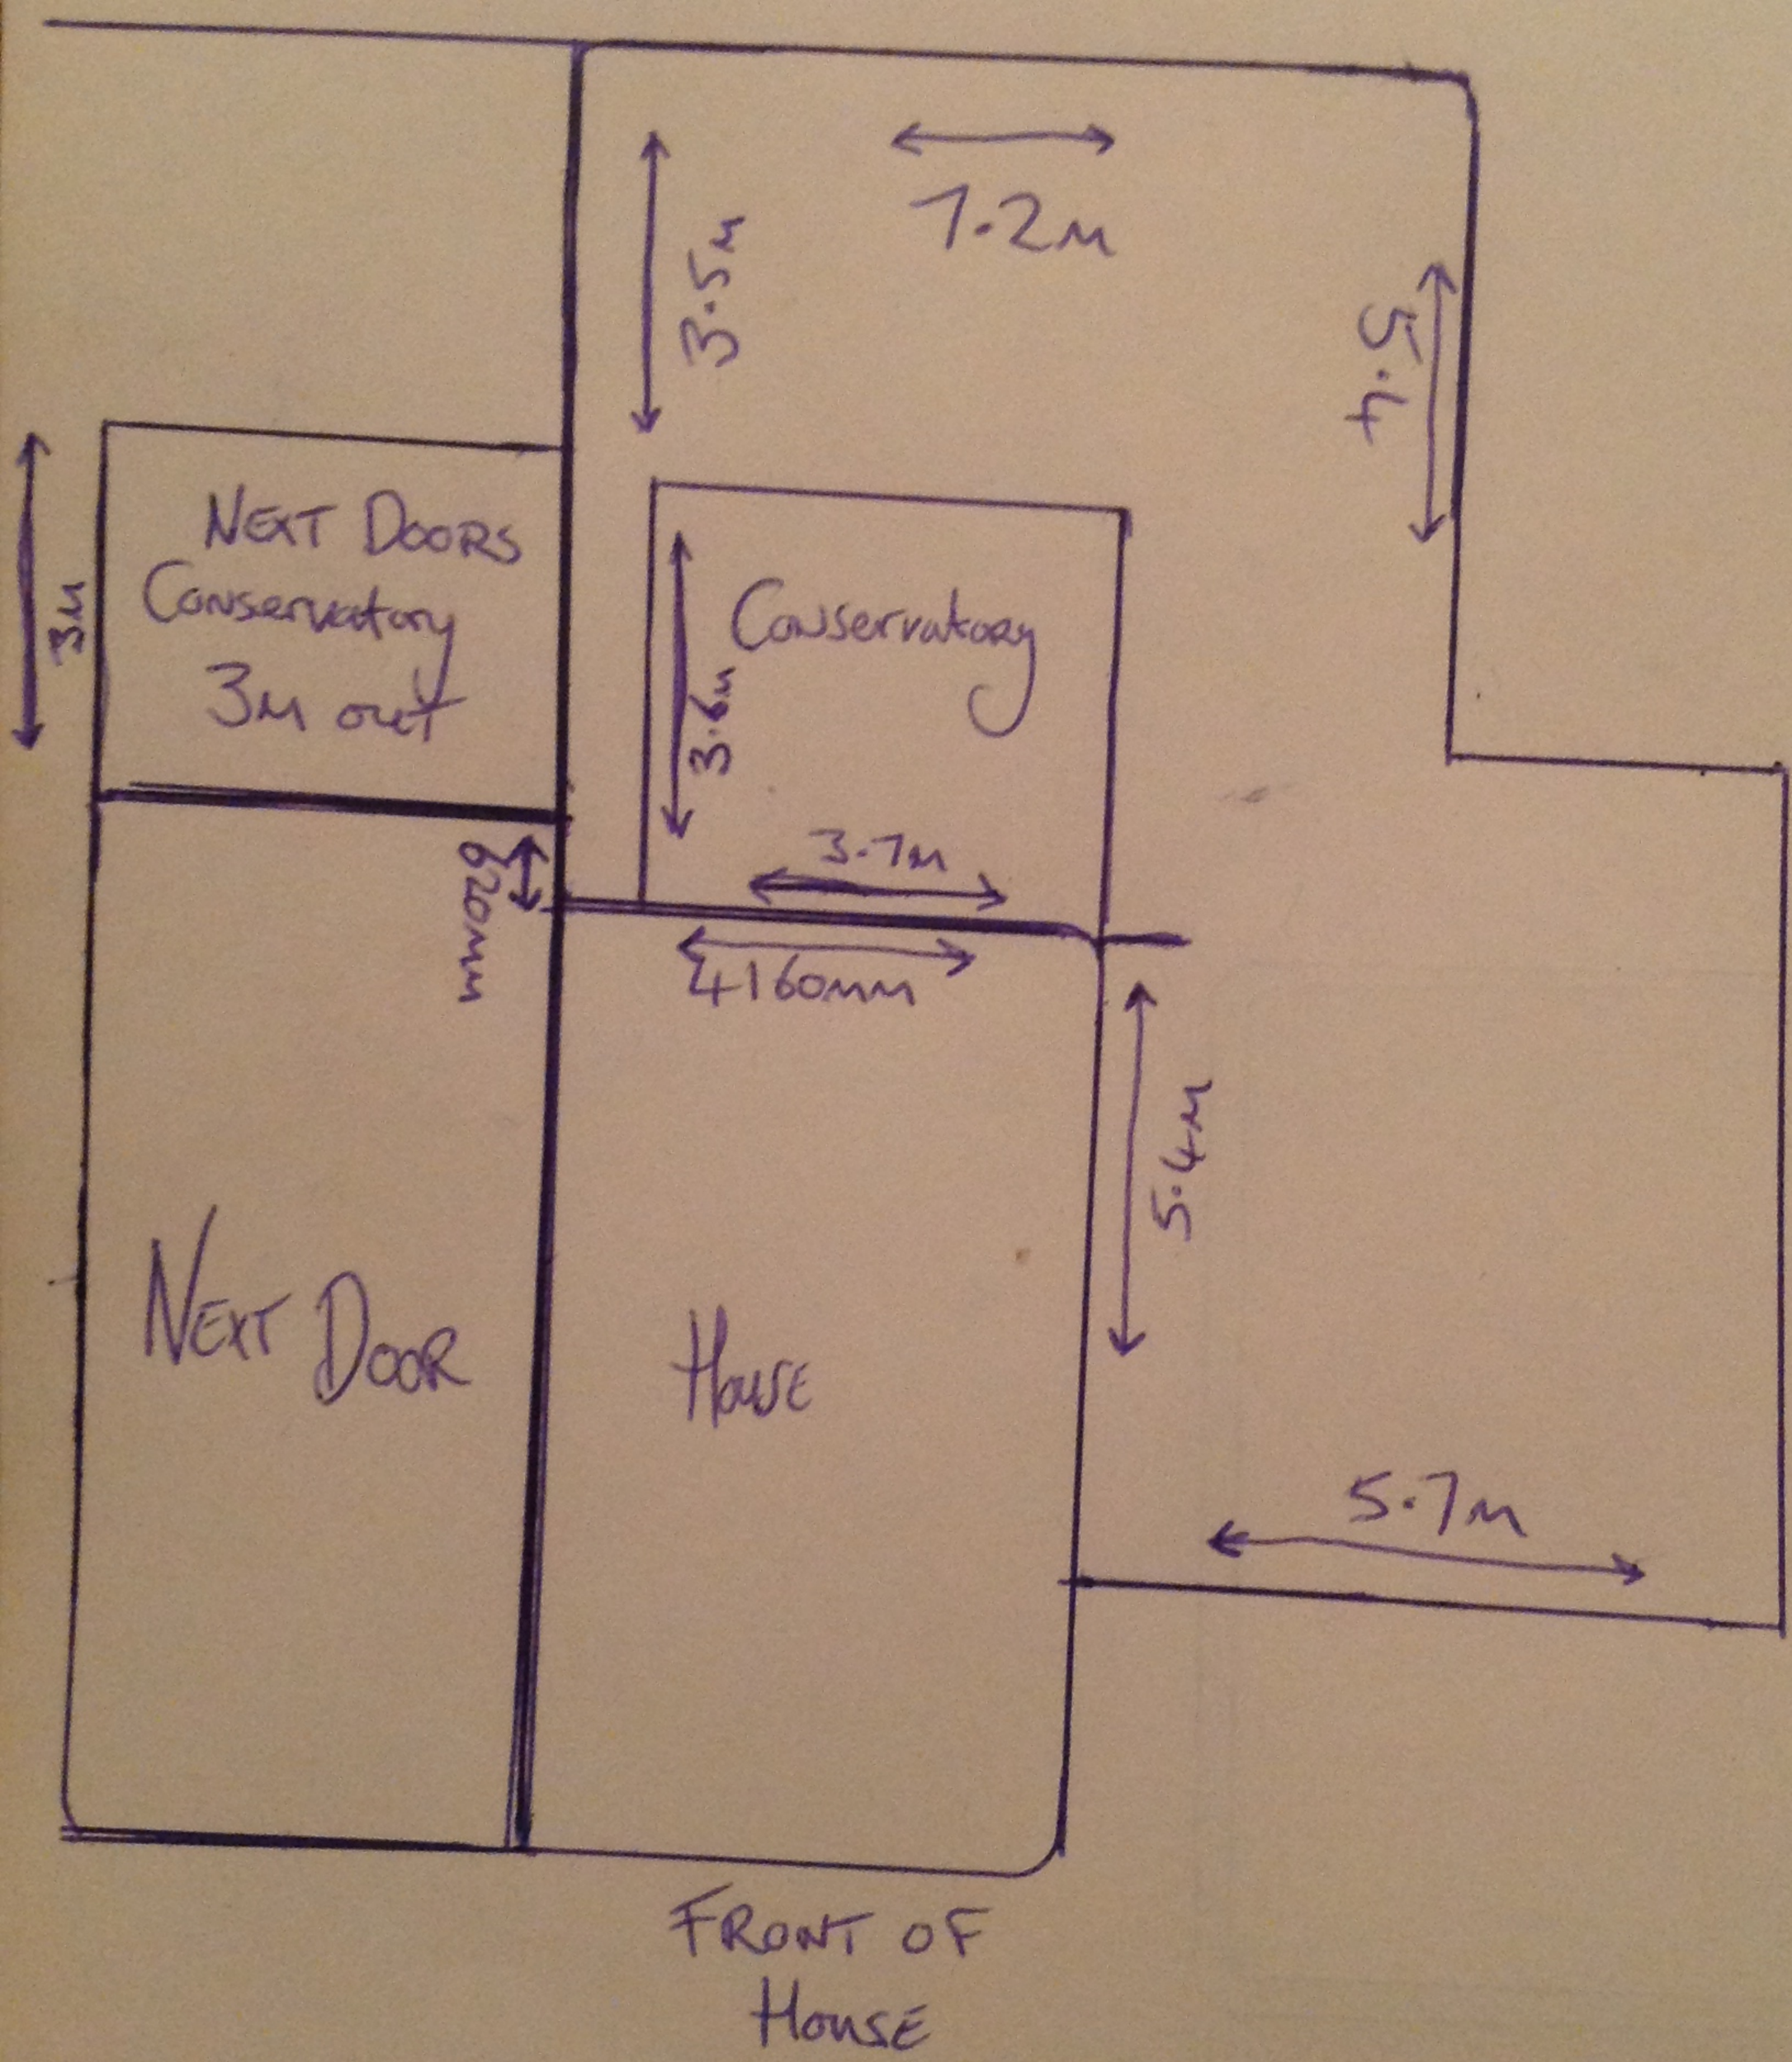

7.2m
3.5m
7.5m
NEXT DOORS
Conservatory
3m out
3m
Conservatory
3.6m
3.7m
600mm
4160mm
5.4m
5.7m
NEXT DOOR
HOUSE
FRONT OF
HOUSE