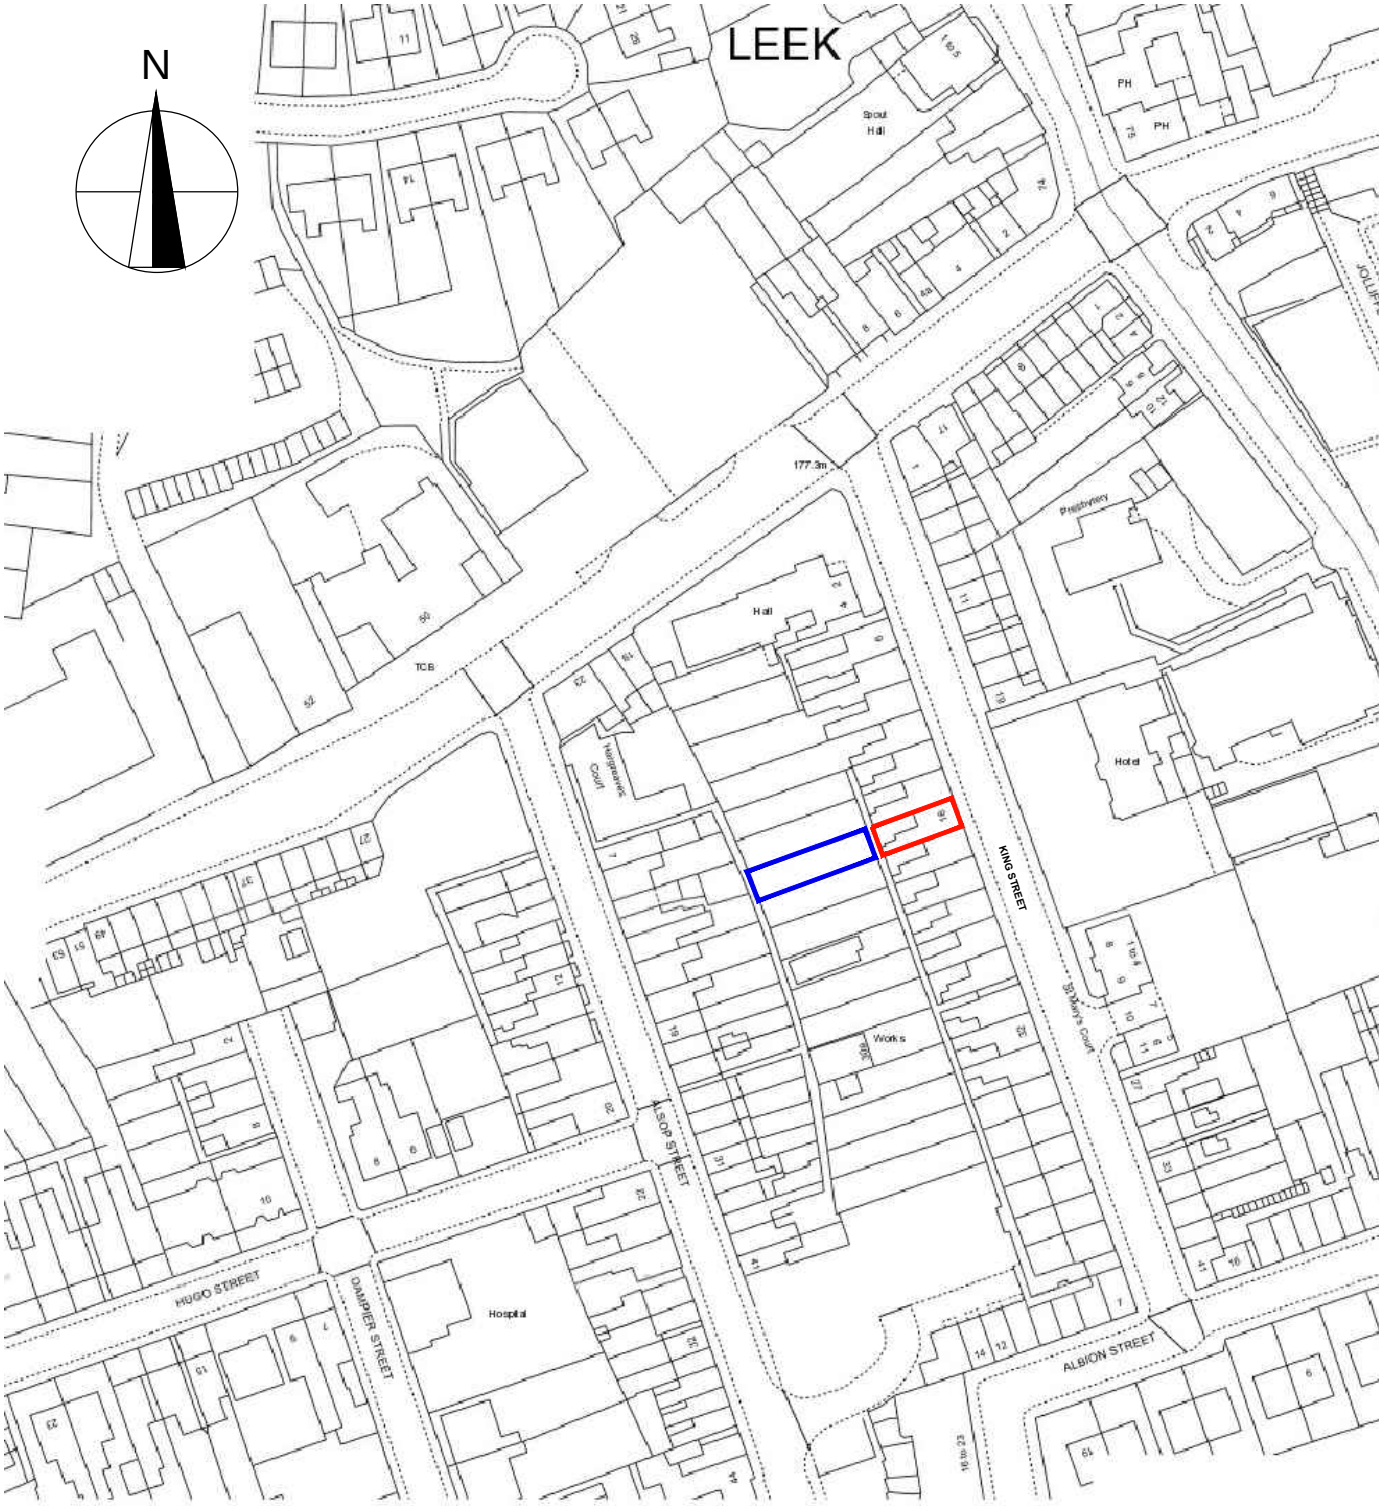

Site Development Boundary

Adjacent land under applicants ownership

PROJECT

Mr and Mrs N Chadwick
Extension to Property
18 King Street Leek

JRC ARCHITECTS
E JRCARCHITECTS@OUTLOOK.COM
M 07817177235

DRAWING TITLE

Site Location Plan

DATE	SCALE	DRAWN BY
Jan 2017	1:1250@A4	-

JOB REFERENCE	DRAWING NUMBER	REV.
18KS	PL.01	A