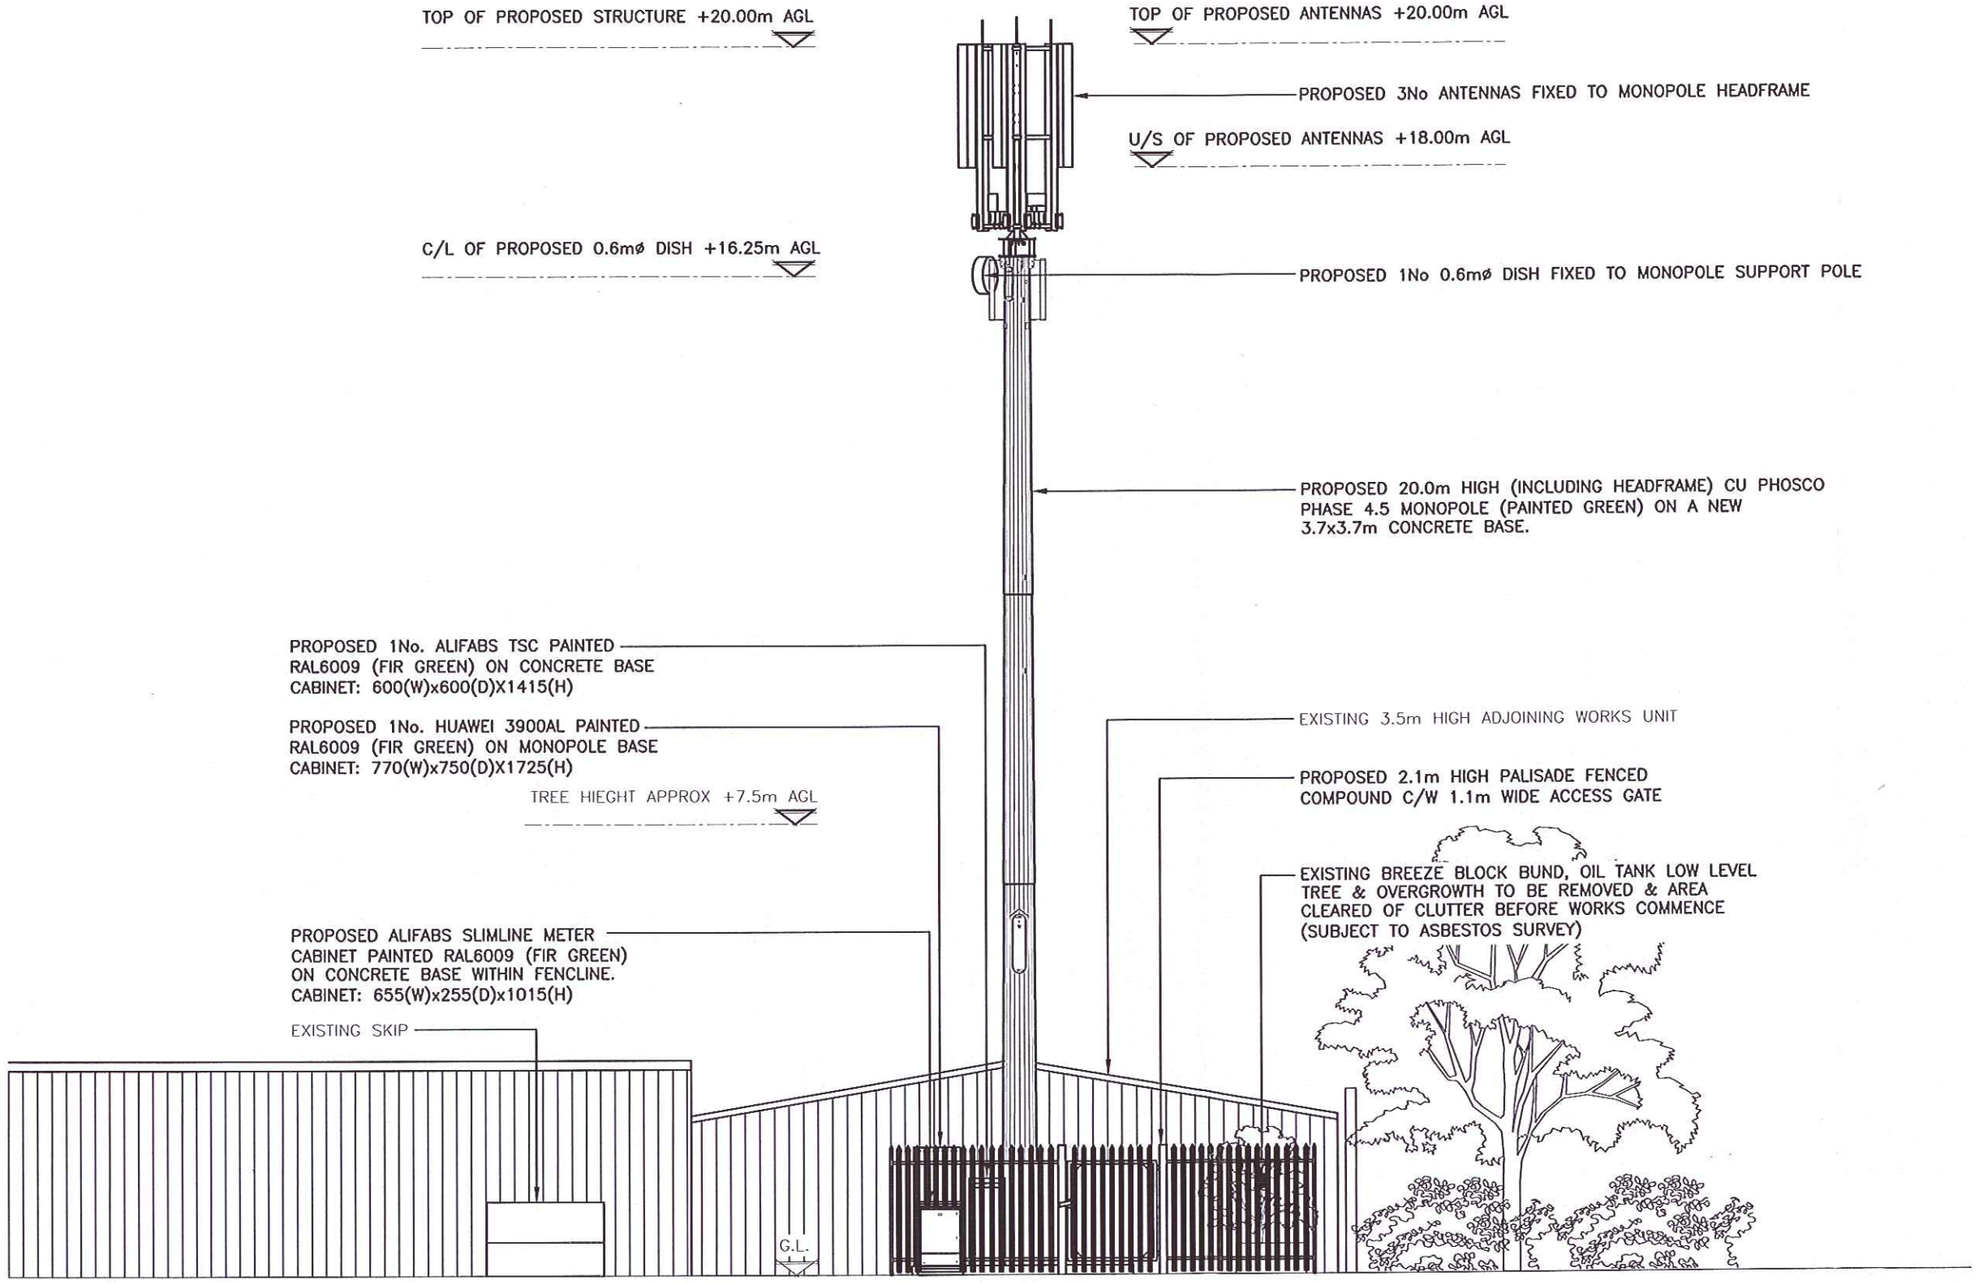

PROPOSED NORTH WEST ELEVATION

(1:100)

5000 0 5000 10000

ORIGINAL SCALE AT A3 – 1:100

ALL DIMENSIONS IN MILLIMETRES

The drawings comply with TEF & Vodafone Standard ICNIRP guidelines.
Designed in accordance with CTIL document: SDN0008

ALL DIMENSIONS ARE IN mm UNLESS NOTED OTHERWISE

N.G.R	E: 399602 N: 342673
CONCESSION REQUIRED	NO

NOTES:

REV	MODIFICATION	BY	CH	DATE
A	Issued for Approval	RKB	MT	06.09.16

KTL

Infra Projects
Sustainable | Innovative

vodafone
GROW THE GRID

Cell Name	Opt.
CHELL ENGINEERING	–

Cell ID No

CTIL	TEF	VF
207882	–	95276

Site Address / Contact Details

CHELL ENGINEERING
ROEBUCK WORKS
DRAYCOTT CROSS ROAD
CHEADLE. STAFFORDSHIRE
ST10 1UR

Drawing Title: PROPOSED SITE ELEVATION

Purpose of issue: PLANNING — Dwg Rev:

Drawing Number: 301 — A

Surveyed By:	Original Sheet Size:	Pack Issue:
PB	A3	

Drawn:	Date:	Checked:	Date:	
RKB	06.09.16	MT	06.09.16	A