

Front Elevation (East)



Back Elevation (West)



Side Elevation (North)

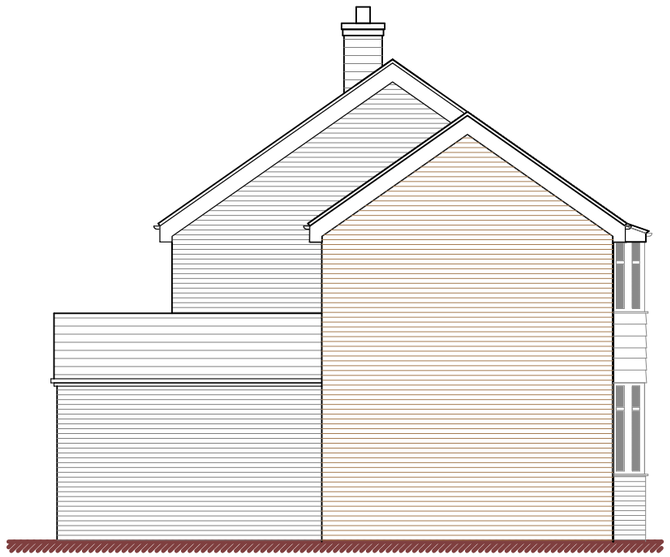

Side Elevation (South)

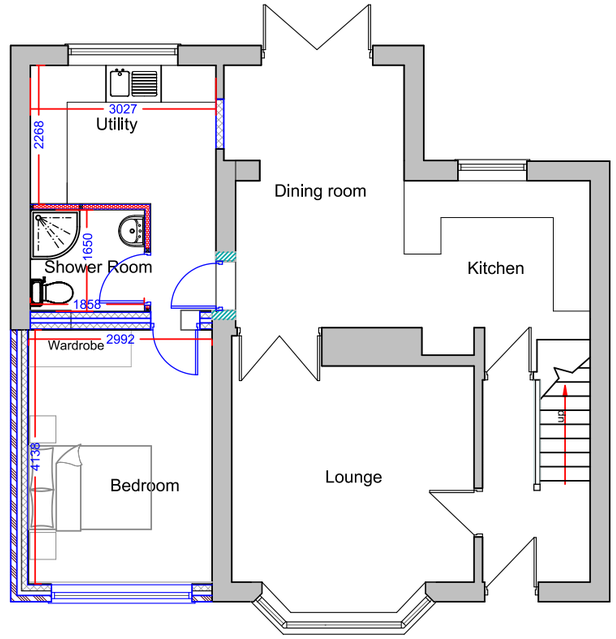

Ground floor plan

Scale

0 1 2 3 4 5

Upper floor plan

DBD Architectural Consultancy Ltd ©2016

1. Copyright is vested with DBD Architectural Consultancy Ltd.

2. All dimensions to be checked on site before proceeding.

3. Contractor to check/adjust dimensions of new work to suit existing conditions.
Do not assume existing structure or details are plumb, square or level.

4. Contractor must notify the architect of any discrepancies before proceeding.

5. All drawings to be read in conjunction with all other consultants drawings and specs.

Rev	Date	Description
G	03.01.17	Amendments to the roof
F	01.12.16	French doors removed
E	30.11.16	Balcony removed
D	29.11.16	Balcony screening amended
C	24.11.16	Balcony screening noted
B	29.09.16	Minor amendments
A	26.09.16	Minor amendments

DBD Architectural Consultancy

DBD Architectural Consultancy Ltd
50 Broad Street, Leek,
Staffordshire, ST13 5NS
01538 383118
mail@dbdconsultants.co.uk
www.dbdconsultants.co.uk

Mr and Mrs Astbury
11 Beverley Crescent
Forsbrook

Client

two storey side extention
and internal alterations

Project

Title

Plans and elevations
as proposed

Stage: Planning

Size: A3
Scale: 1:100

Date: 07.09.16

Job No: 1651-100

Drawing Number: PL 03G