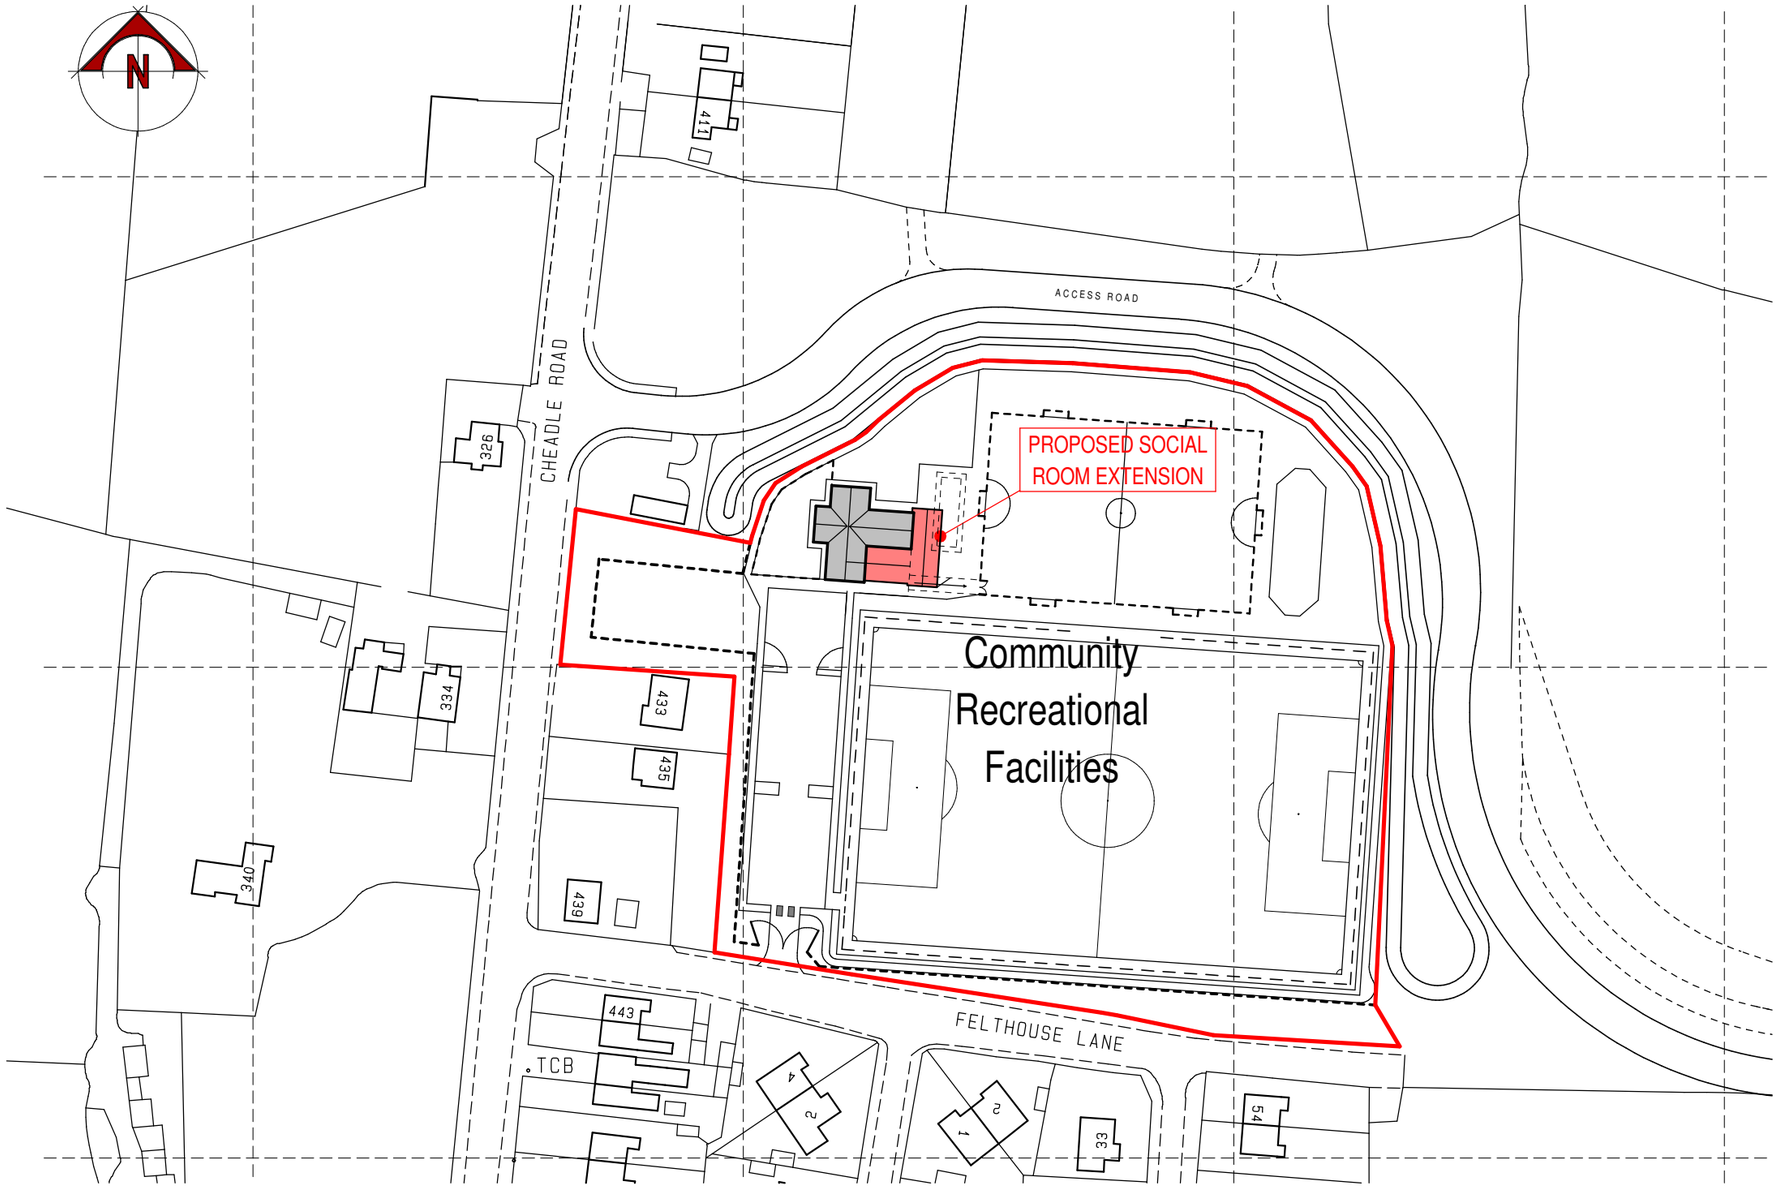

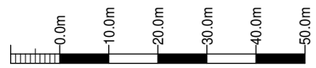

scale bar @ 1:1250

Pointon Park (Charitable Company)

PROPOSED SOCIAL ROOM EXTENSION
THE JOHN POINTON SPORT AND RECREATIONAL FACILITY
FELTHOUSE LANE
CHEDDLETON ST13 7BP

PLANNING PROPOSAL
LOCATION PLAN

Date	Sheet	Scale
JANUARY 2017	A3	1:1250
Drg No.	Rev.	Drawn
2016-2209-03	-	NAW

SAMMONS Architectural LIMITED
Chartered Institute of Architectural Technologists Registered Practice

10 Cawdry Buildings, Fountain Street, Leek. ST13 6JP
Telephone: 01538 386002
E-mail: info@sammonsltd.co.uk
Web: www.sammonsltd.co.uk

This drawing is copyright. Do not scale.
All dimensions must be checked prior to commencement.

© Crown Copyright 2008.
All rights reserved. Licence number 100020449