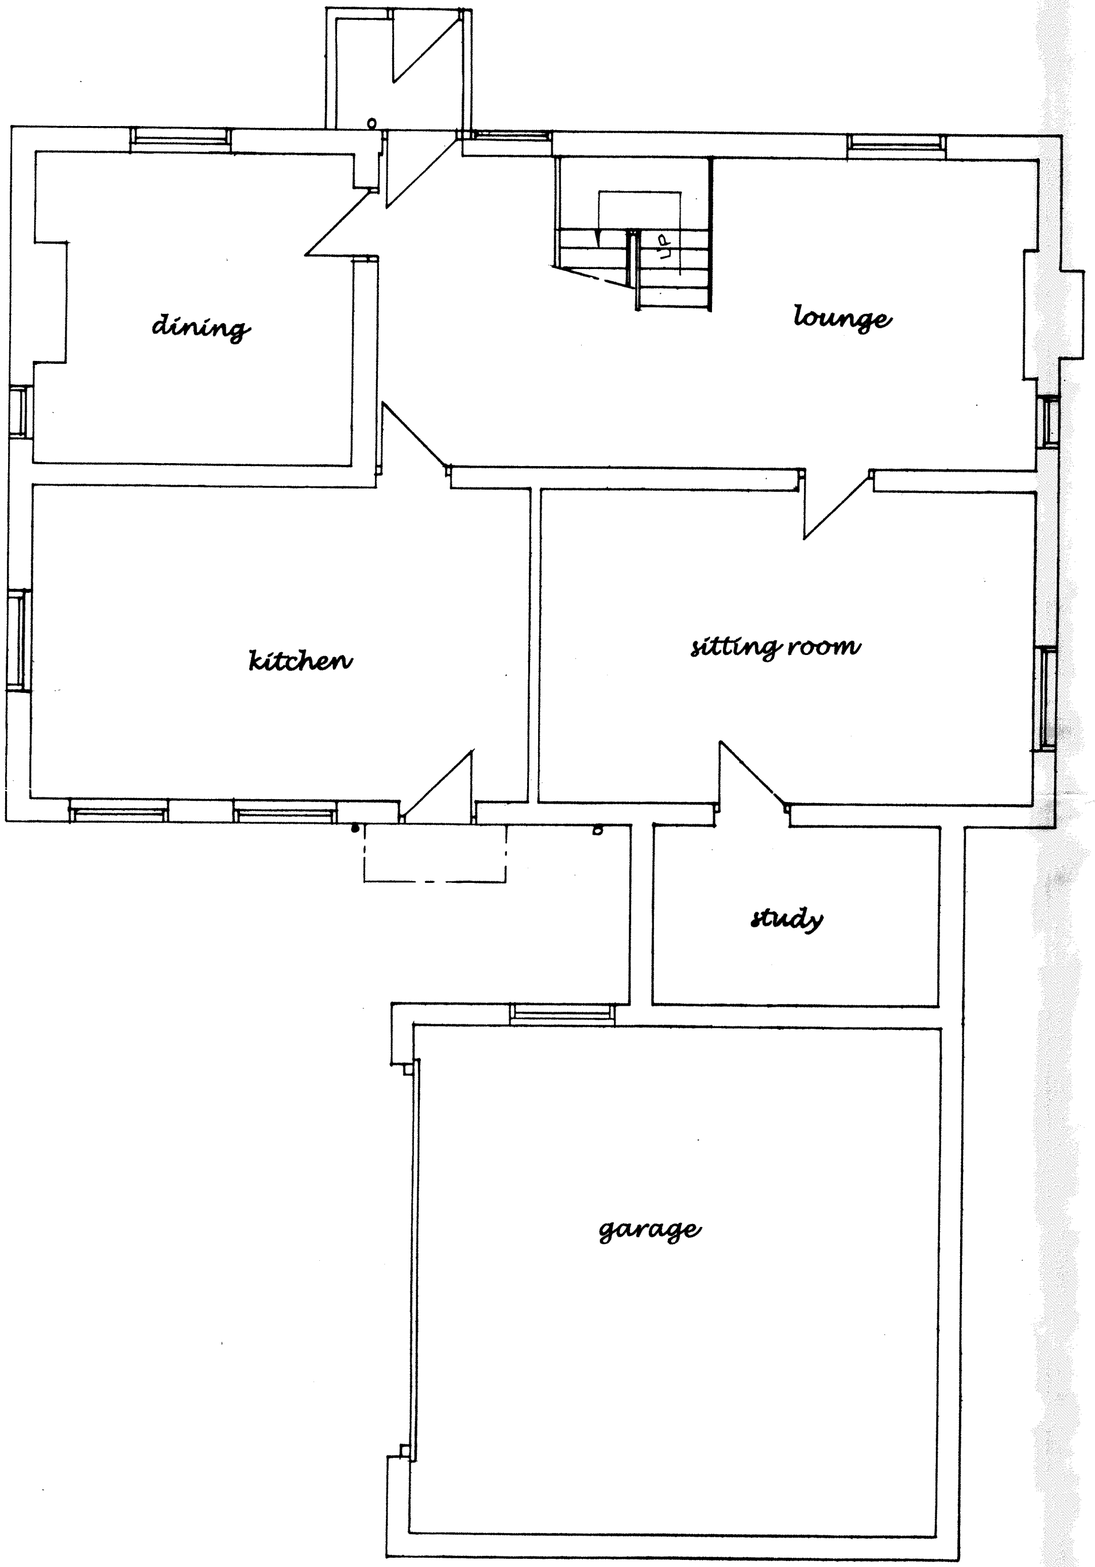

Ground Floor Plan

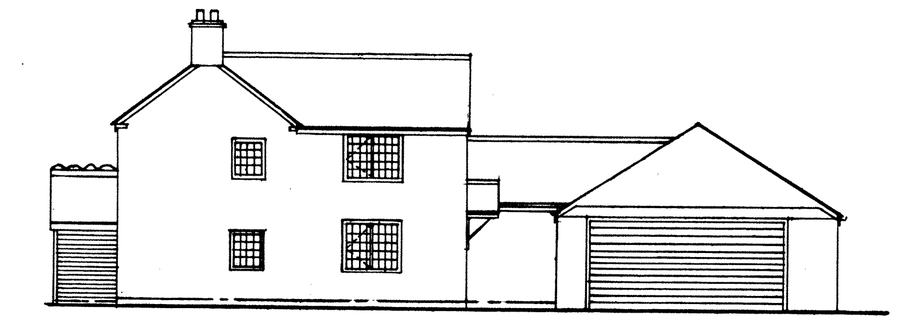

Side Elevation

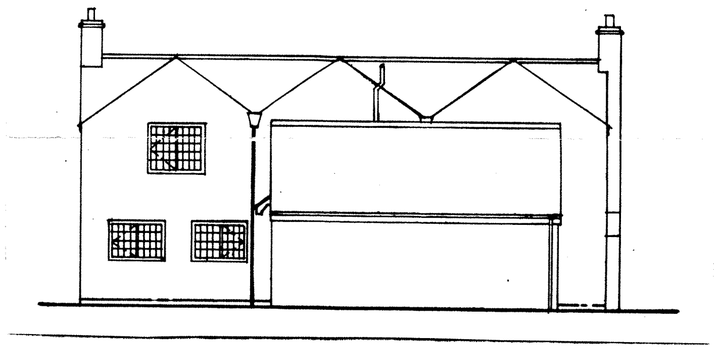

Rear Elevation

Existing Floor Plan And Elevations At
The White House, Rue Hill, Cauldon Lowe,
Staffs Moorlands For Mr. & Mrs. S. Wild.

Drg No 120/26/2

Date :- January 13th 2017.

Scale :- Floor Plan 1:50, Elevations 1:100.