
09/01082/FUL 6 NOV 2009 - SM -

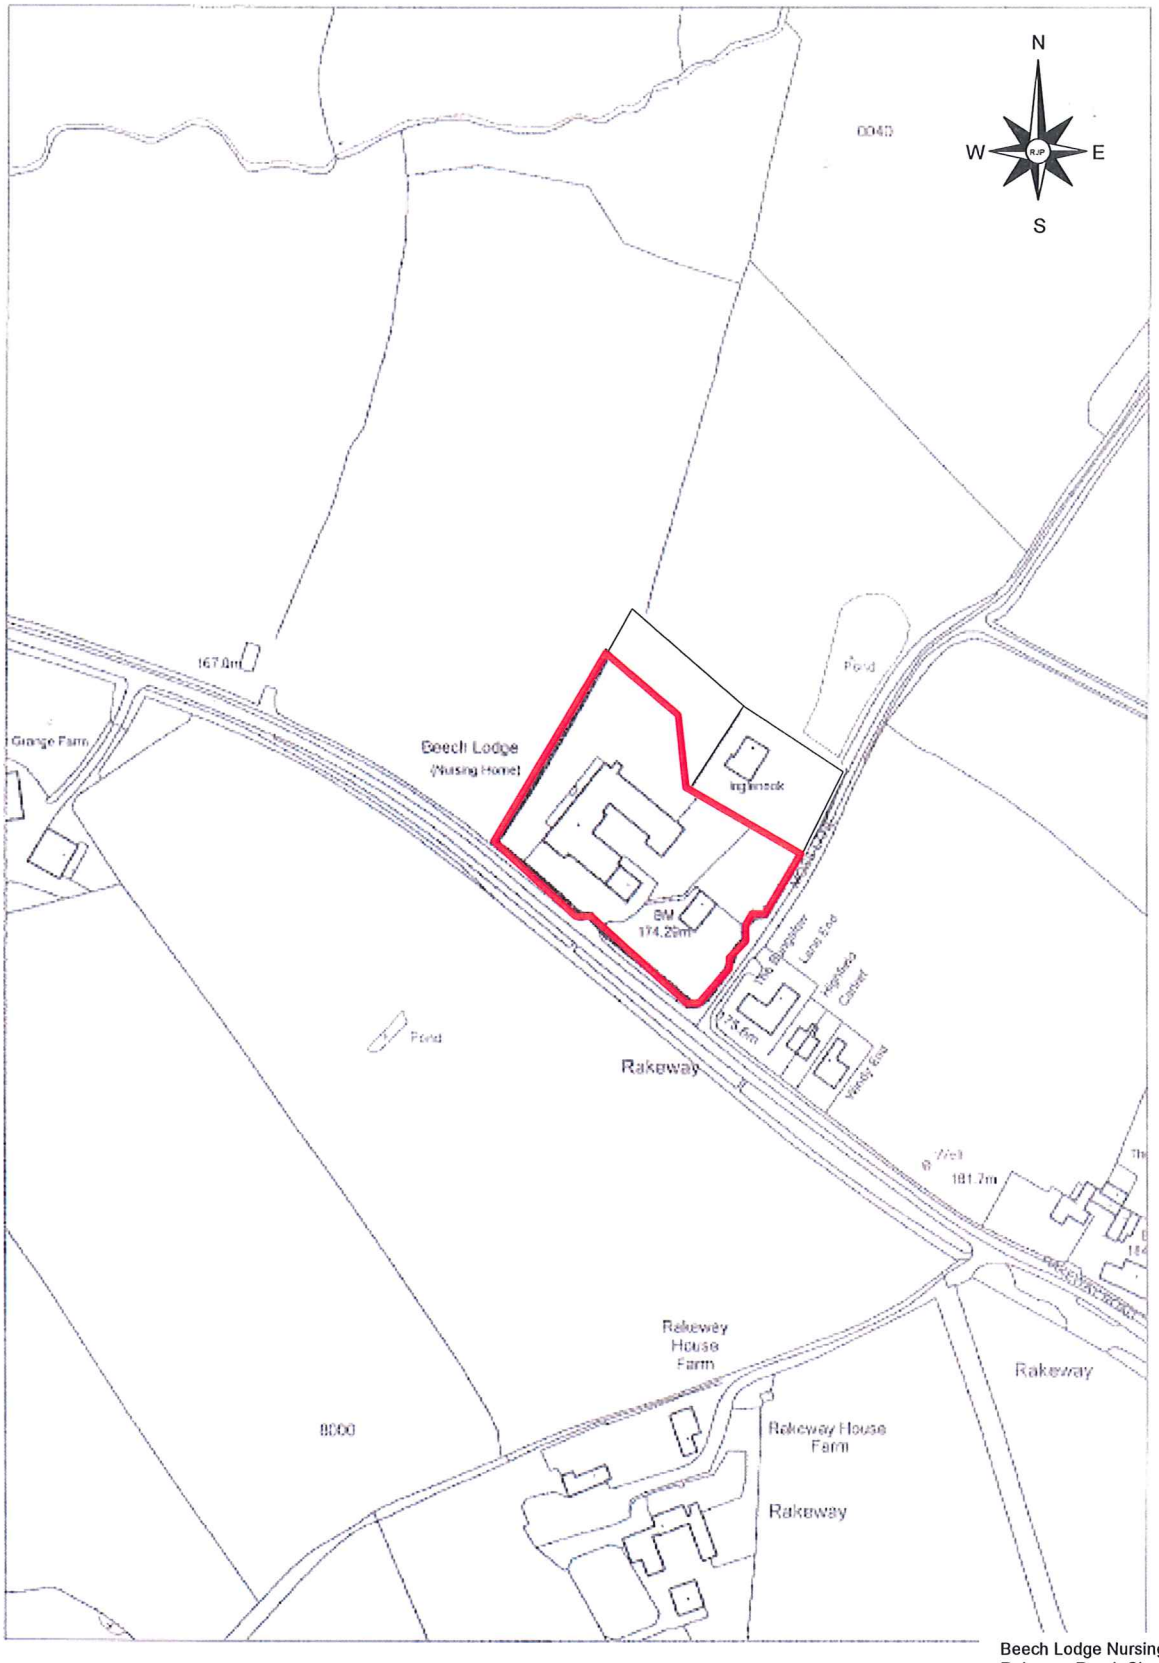

Location Plan

Scale 1:2500

Beech Lodge Nursing Home
Rakeway Road, Cheadle

Condy Lofthouse Architects
T: 0151 207 4371 • F: 0151 207 7087

Condy & Lofthouse Ltd Trading As CLA • Unit 17, Connect Business Village • 24 Derby Road • Liverpool • L5 9PR • E: info@condylofthouse.co.uk • www.condylofthouse.co.uk