


Ex. Side Elevation 1


Ex. Side Elevation 2




Ex. Front Elevation

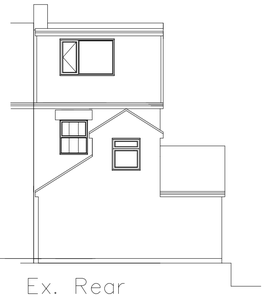


Ex. Rear Elevation

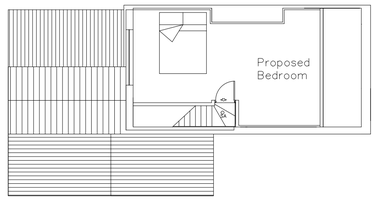


Existing Second Floor

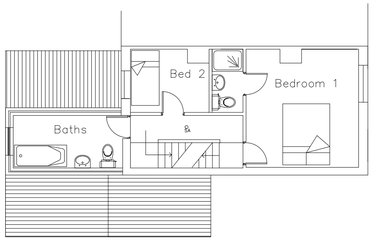


Existing First Floor

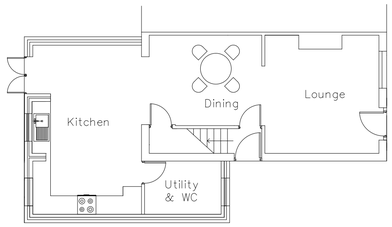

Existing Ground Floor 1:100

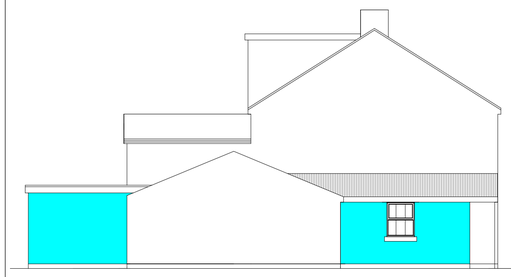

Pro. Side Elevation 1

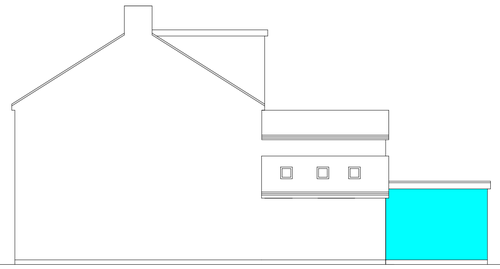


Pro. Side Elevation 2




Pro. Front Elevation




Pro. Rear Elevation

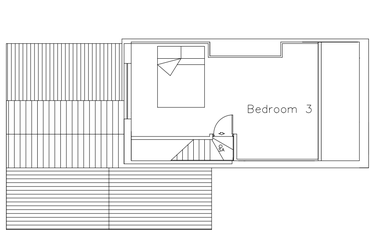


Proposed Second Floor

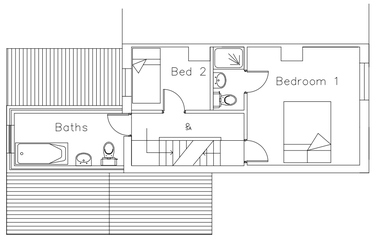


Proposed First Floor

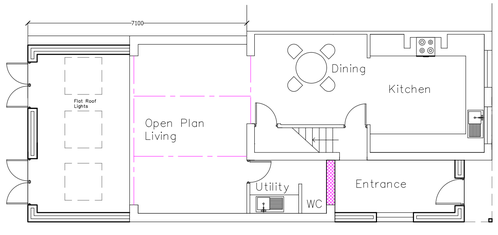

Proposed Ground Floor 1:100

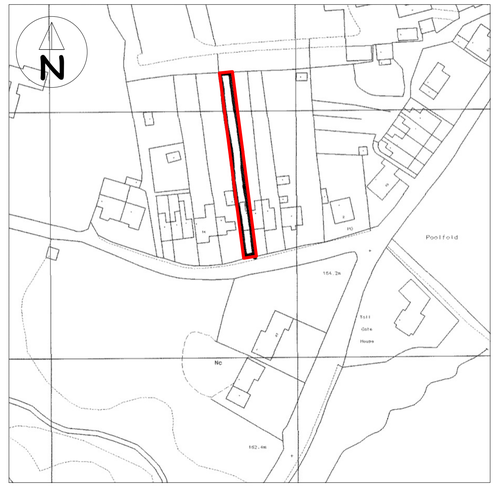

Location Plan 1:1250

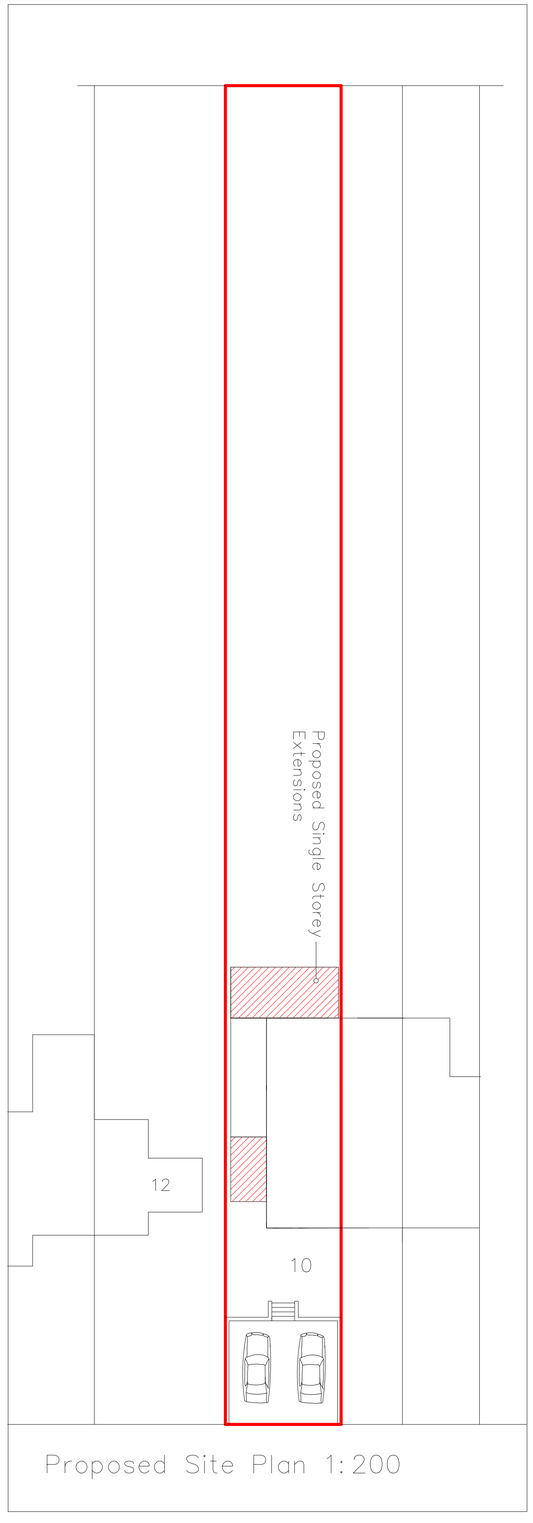

Proposed Site Plan 1:200

Revision Schedule

Rev	Description	Date
A	Rear Ext'n stepped in	01/02

This drawing has been prepared for the purpose of obtaining Planning & Building Regulation Approval only.

The copyright of this drawing is vested in Philip Kelsall Associates and must not be reproduced in any form without written consent

Address
10 Fold Lane
Biddulph
Staffordshire

Client
Hodgkinson

Project: Extension & Remodelling	Drawing Title: Survey & Proposals
Date: Feb 2016	Drawing No.: FL/10/01/A
Scale: As Denoted @ A1 Paper	

Philip Kelsall Associates
Architectural & Building Consultants
Manorial House
5 Woodcock Lane Mow Cop ST7 3NG
Tel : 01782 698516
Mob : 07889 364105

e : phil@philipkelsall.co.uk
w : www.philipkelsall.com