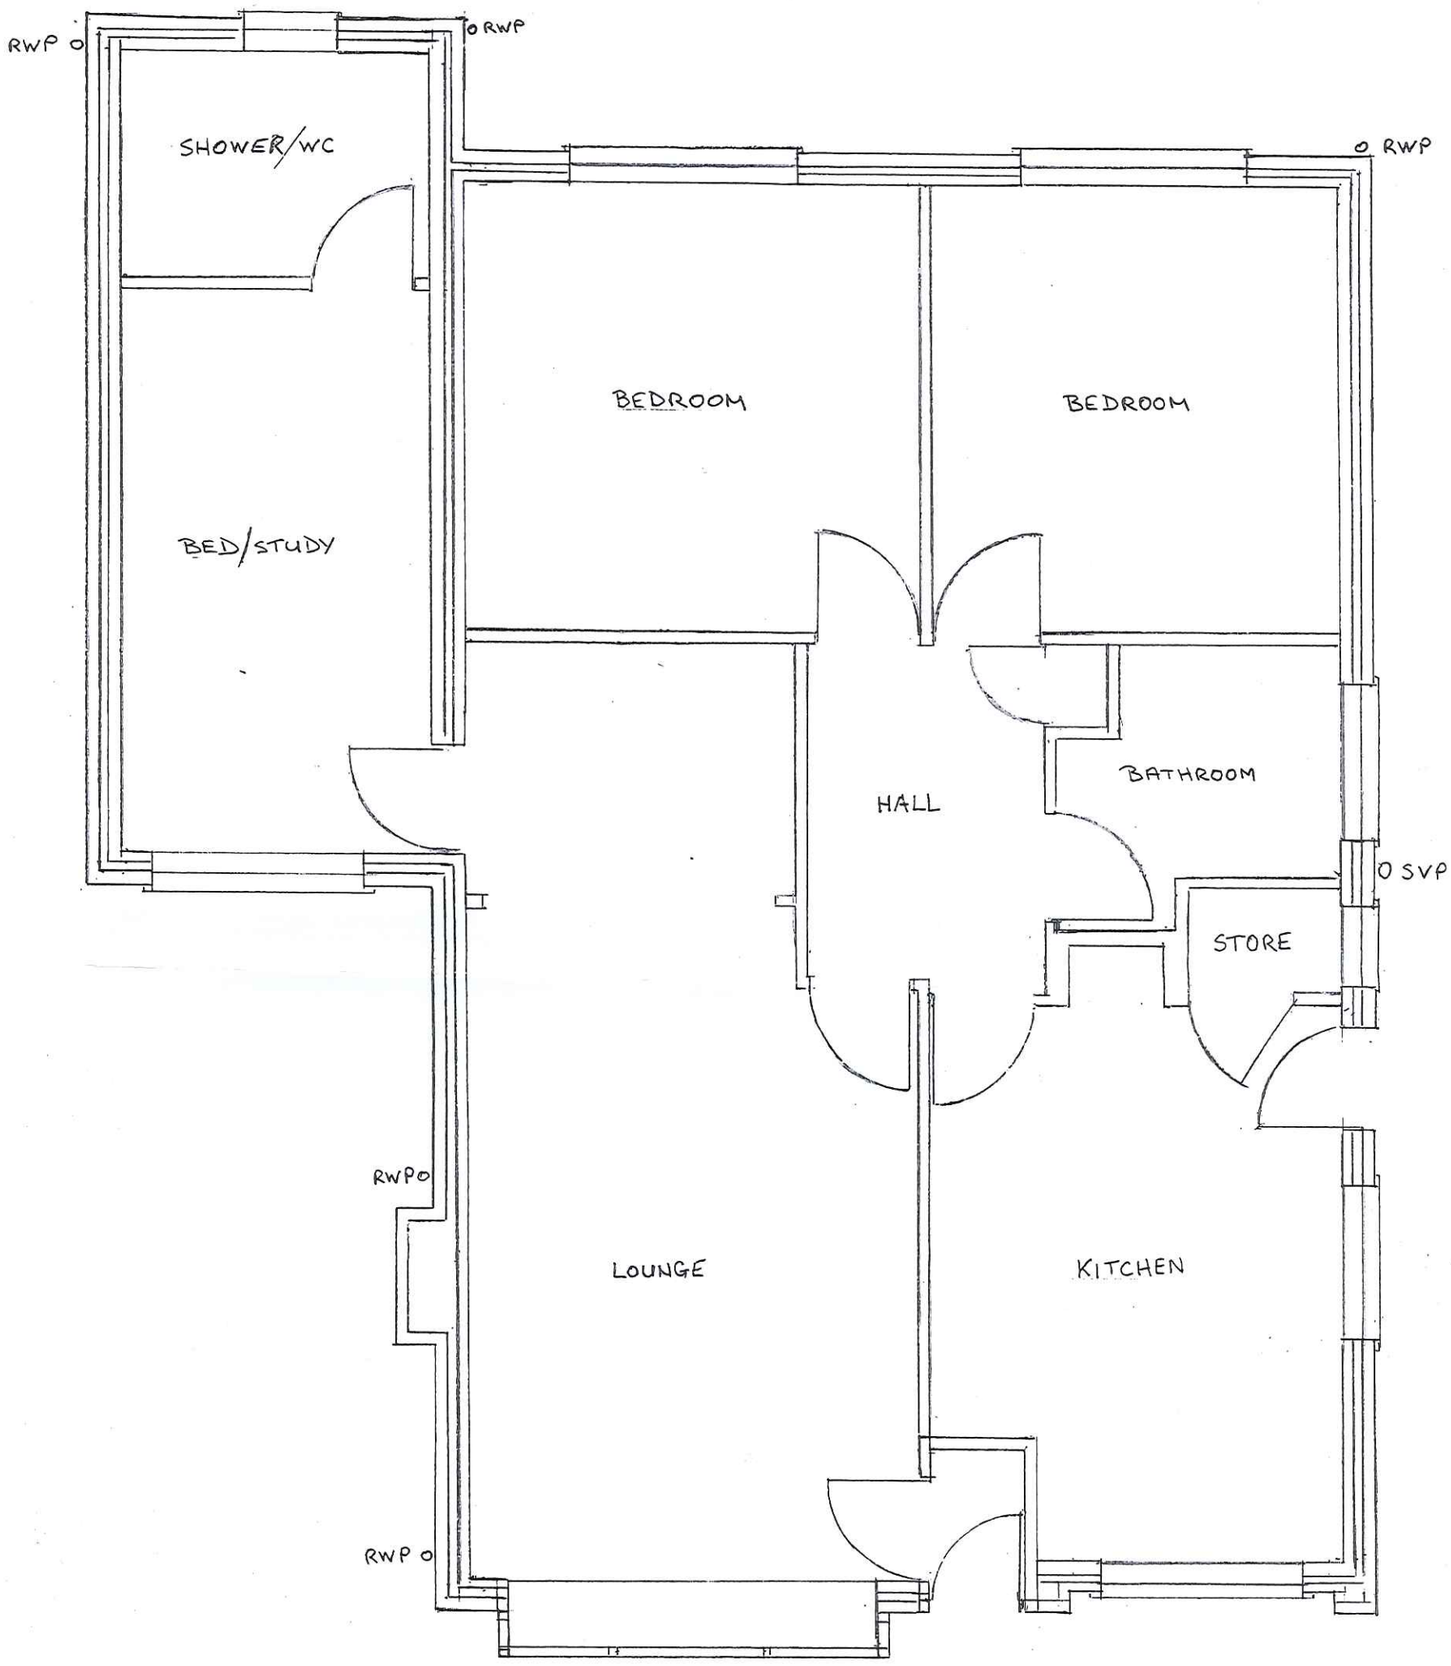


002

PROPOSED ALTERATIONS TO BUNGALOW ROOF TO FORM 2 Nº BEDROOMS AND BATHROOM FOR MR & MRS M BOSTON, 48 BROOKHOUSE ROAD, CHEADLE, STOKE-ON-TRENT. ST10 1PW

EXISTING GROUND FLOOR PLAN: SCALE 1:50

JAN 2017