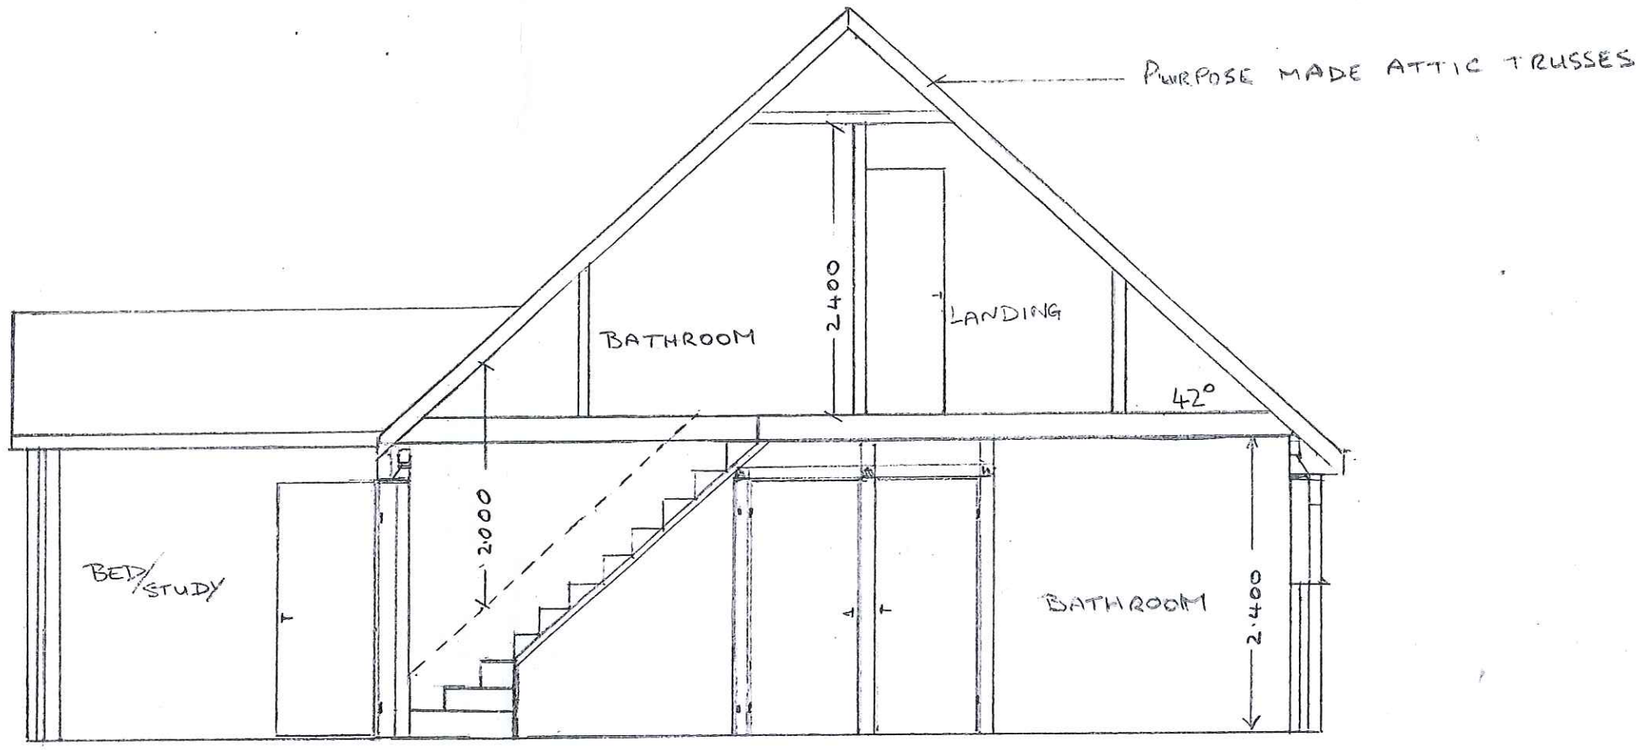


PROPOSED SECTION X-X 1:50

003

PROPOSED ALTERATIONS TO BUNGALOW ROOF TO FORM 2Nº BEDROOMS AND BATHROOM FOR MR. & MRS M. BOSTON. 48 BROOKHOUSE ROAD, CHEADLE, STOKE-ON-TRENT ST10 1PW

PROPOSED SECTION X-X SCALE 1:50 ON A3

JAN 2017