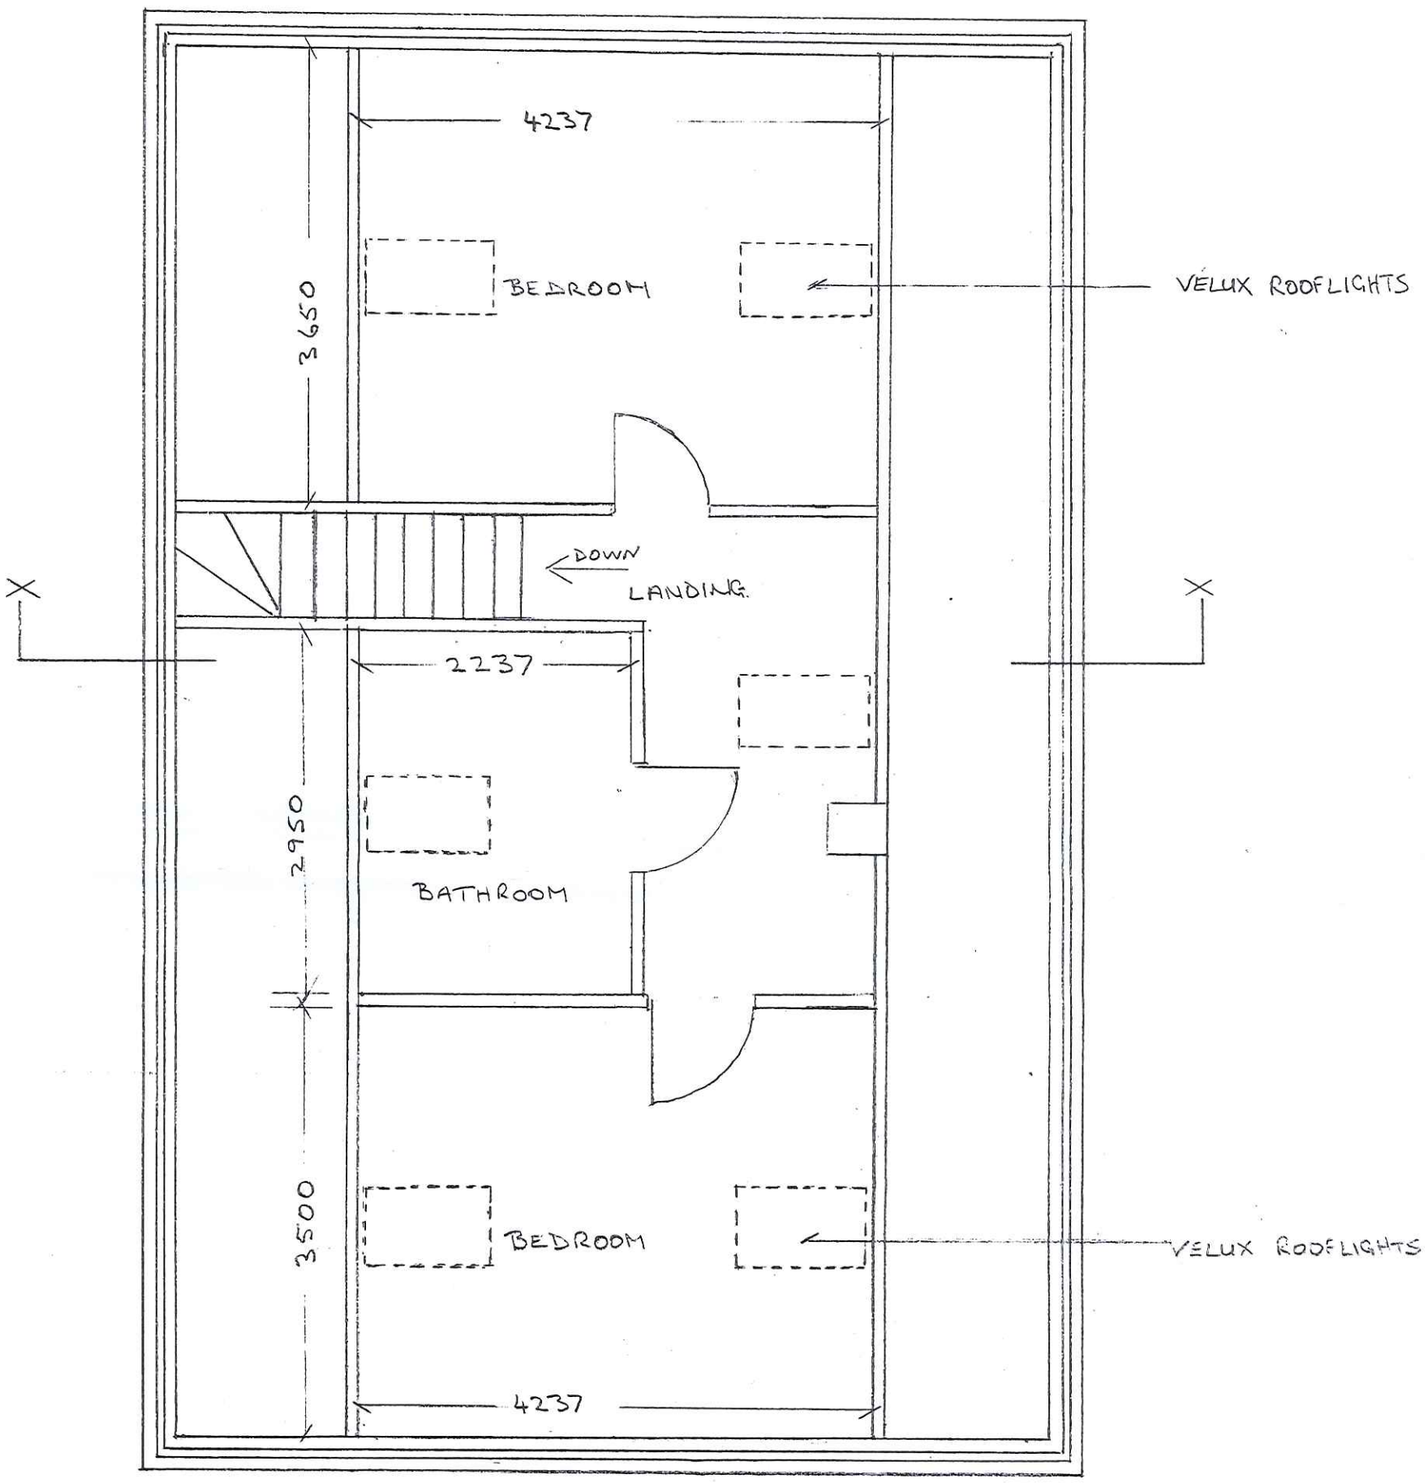


PROPOSED FIRST FLOOR PLAN 1:50

004

PROPOSED ALTERATIONS TO BUNGALOW ROOF TO FORM 2Nº BEDROOMS AND BATHROOM FOR MR. & MRS M. BOSTON. 48 BROOKHOUSE ROAD. CHEADLE. STOKE-ON-TRENT. ST10 1PW.

PROPOSED FIRST FLOOR PLAN. SCALE 1:50 ON A3

JAN 2017