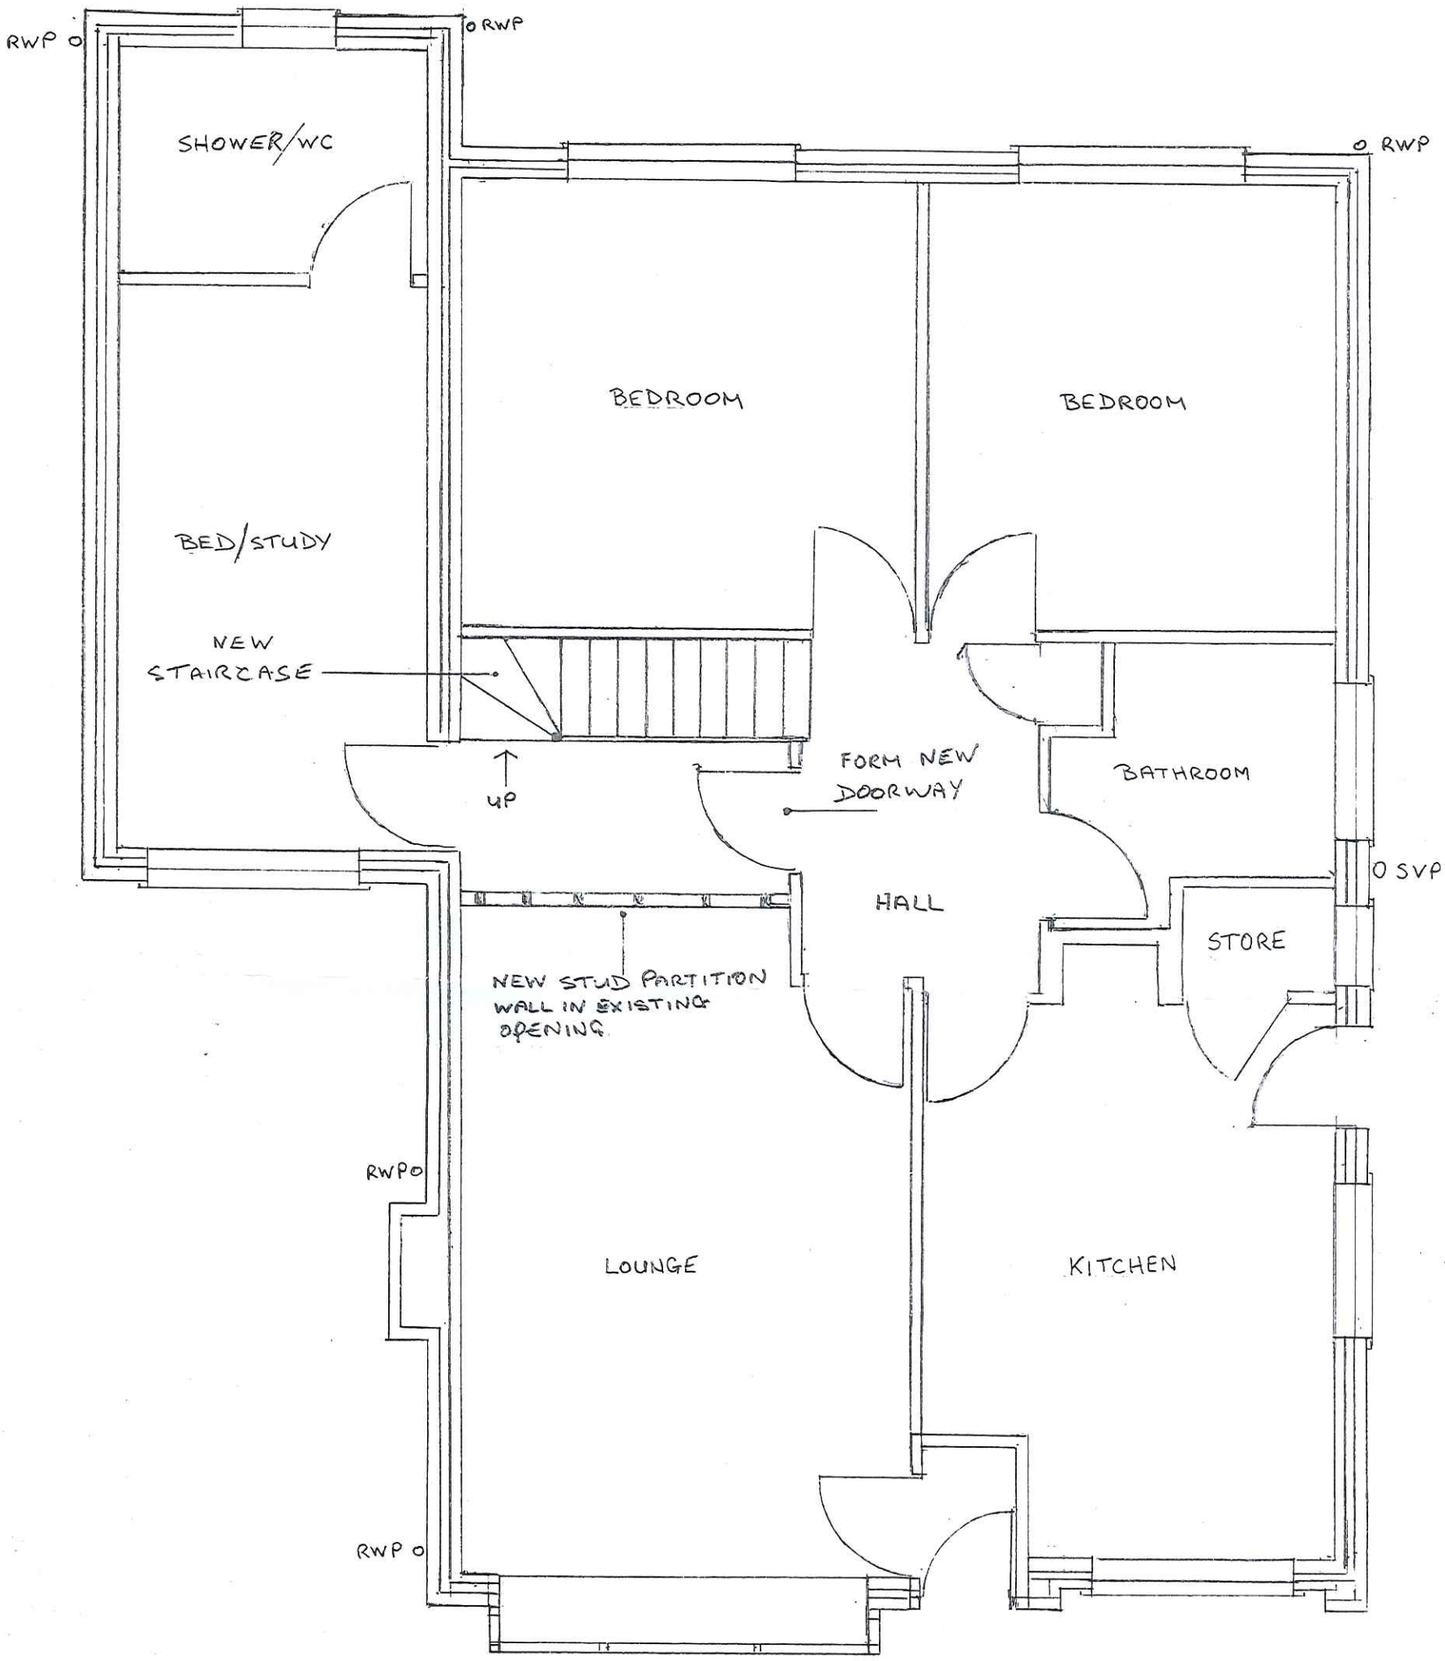


PROPOSED GROUND FLOOR PLAN 1:50

005

PROPOSED ALTERATIONS TO BUNGALOW ROOF TO FORM 2 Nº BEDROOMS AND BATHROOM FOR MR & MRS M BOSTON, 42 BROOKHOUSE ROAD CHEADLE, STOKE-ON-TRENT. ST10 1PW

PROPOSED GROUND FLOOR PLAN 1:50 ON A3

JAN 2017