DRAWING No
ST210002 1 of 1

NOTES
1. WHERE APPLICABLE, SYMBOLS ARE TO BS 1553 Part 1, BS 1646 Part 1 to 4 & BS 3939.

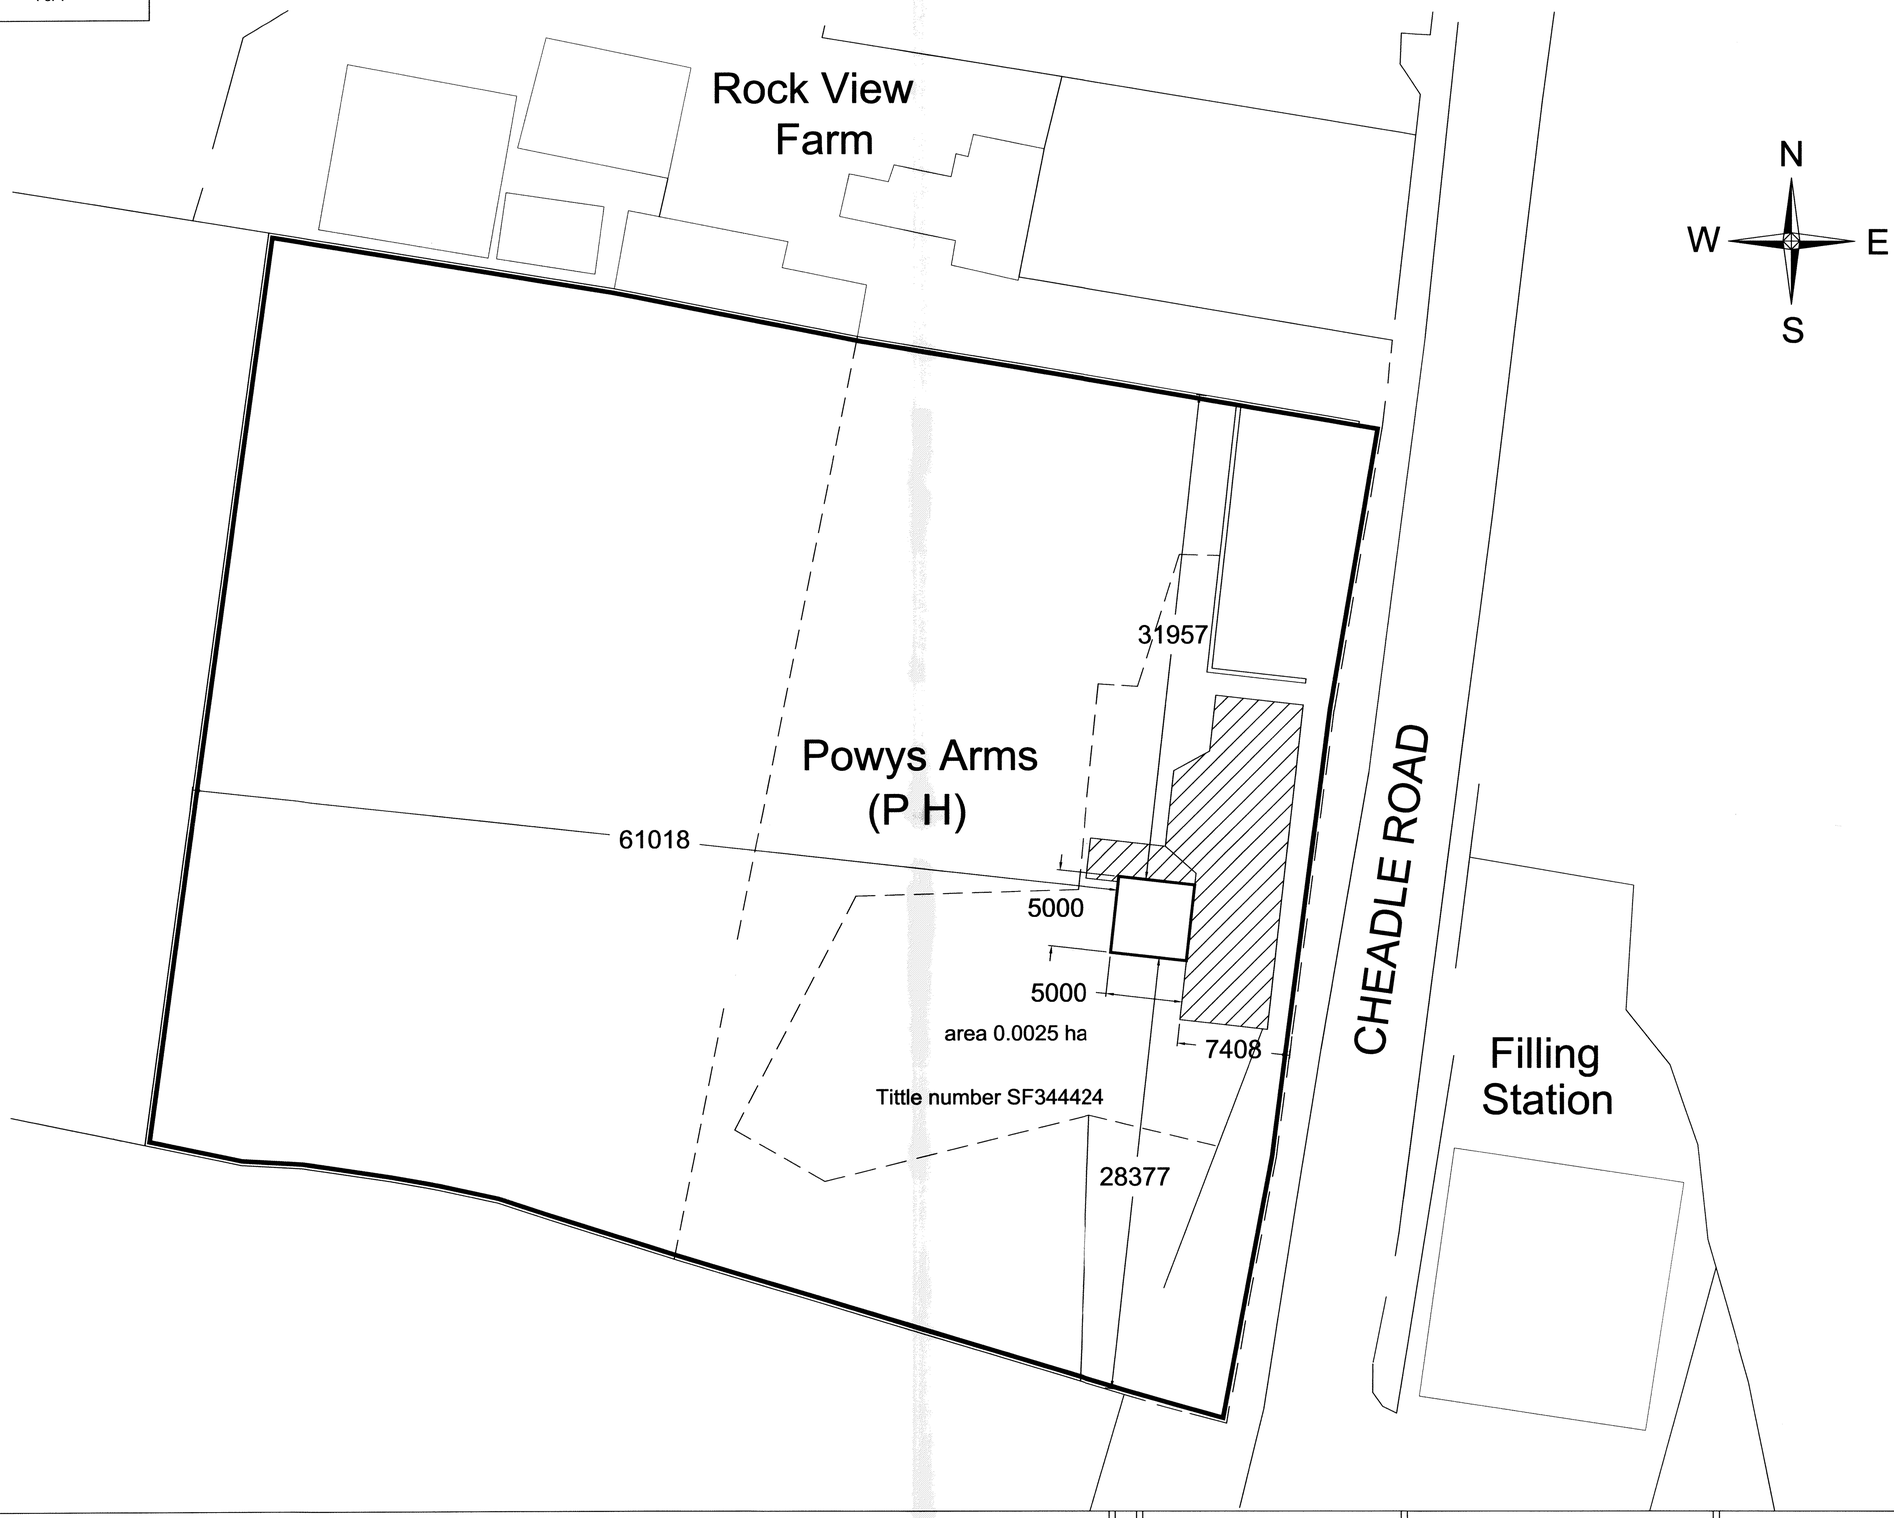

REVISION STATUS					
A	DATE 23.12.16	DRN SB	CHK	APP	

S BRADLEY
28 Clough Lane
Werrington
Stoke-On-Trent
ST9 ODD
Tel: 078 0707 2727

This Drawing May NOT Be Copied Nor The Article Depicted By It Be Made Without The Express Permission in Writing Of:-

S BRADLEY
OR
SUNSET TAVERNS LTD

TITLE
POWYS ARMS
WETLEY ROCKS

AREA
SITE PLAN

DRAWING No ST210002 | Rev A

SCALE: 1:200 | SIZE: A1 | SHEET: 1 of 1