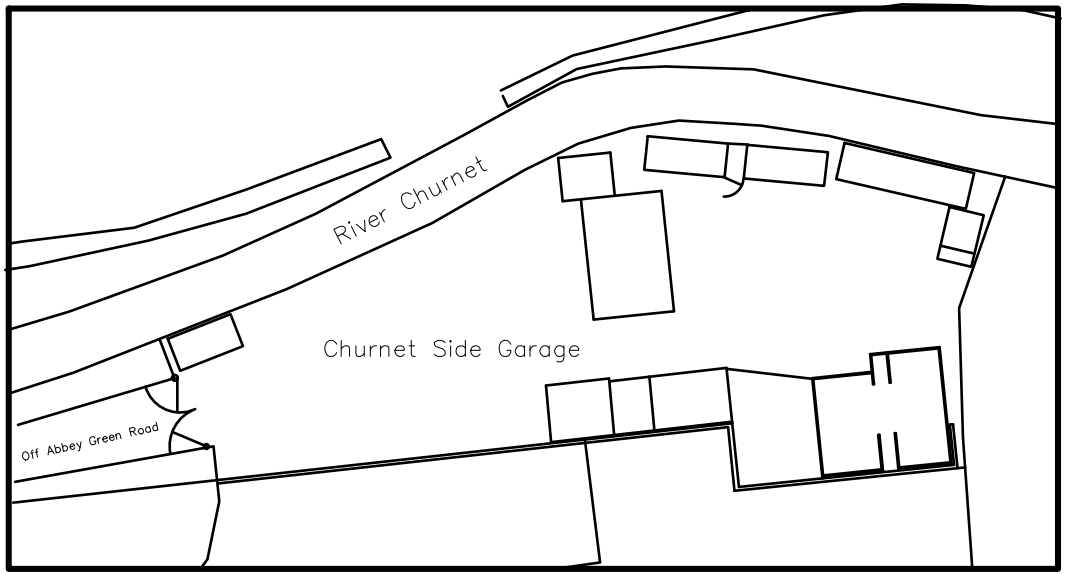

Site Plan – Existing Layout

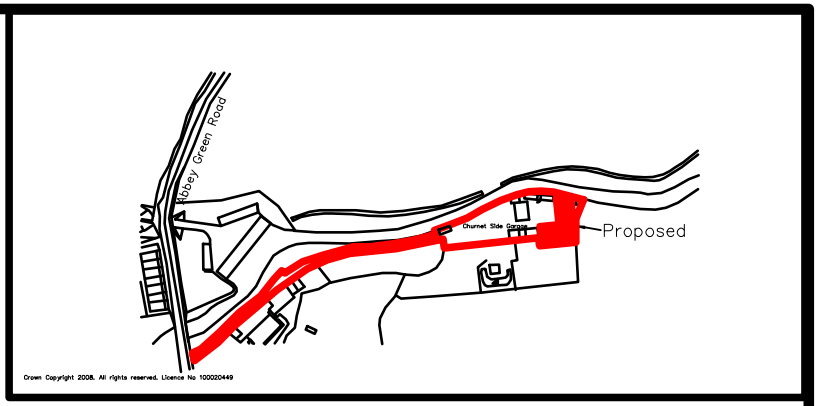

Location Plan – Scale 1:1250

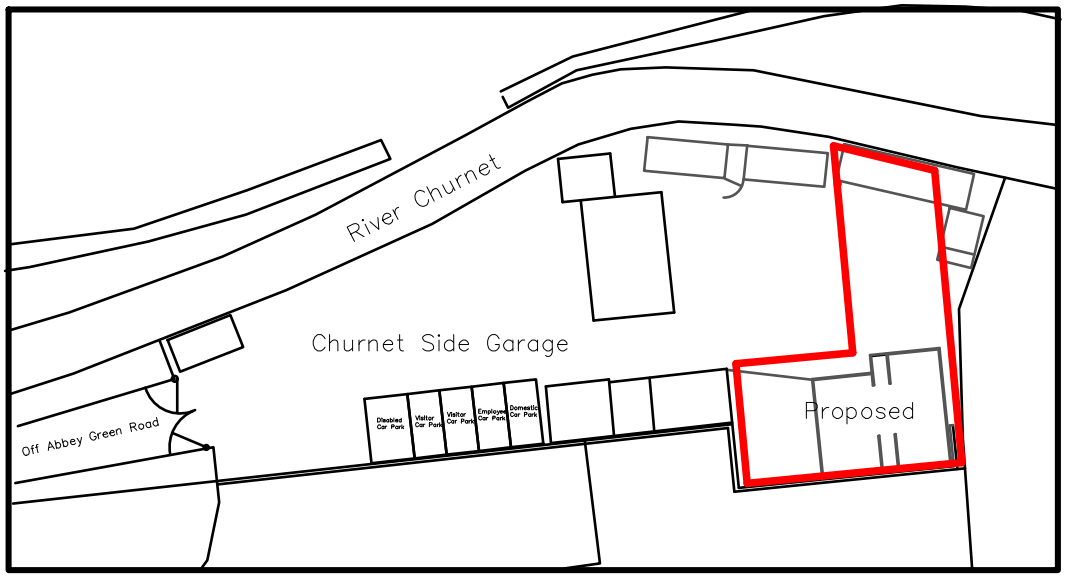

Site Plan – Proposed Layout

This drawing is not a contractual or construction specification. Please refer to Individual contractors written specifications and details for contractual details.

All work must conform with Planning, Building Control and CDM Regulations. Dimensions to be checked on site prior to commencement of work.

REV	REVISION	DATE	BY
A	Workshop extended, car parks added	20/06/16	ljc

Ivan J. Cooper (Moorside) Ltd
Architectural and Engineering Design
Cauldon Lowe, Stoke on Trent, ST10 3ET.
Phone 01538 702738

CLIENT: M & J Lownds

CONTRACT: Moorland Plant and Machinery
Churnetside Garage
Abbey Green Road
Leek
ST13 8SA

TITLE: Proposed New Workshop and Store
Location and Site Plans

CONTRACT NO: K Rahman Associates

SCALES: 1:200, 1:1250

DATE: 05/04/16 DRAWN: ljc

DRAWING NUMBER: 3582–01A