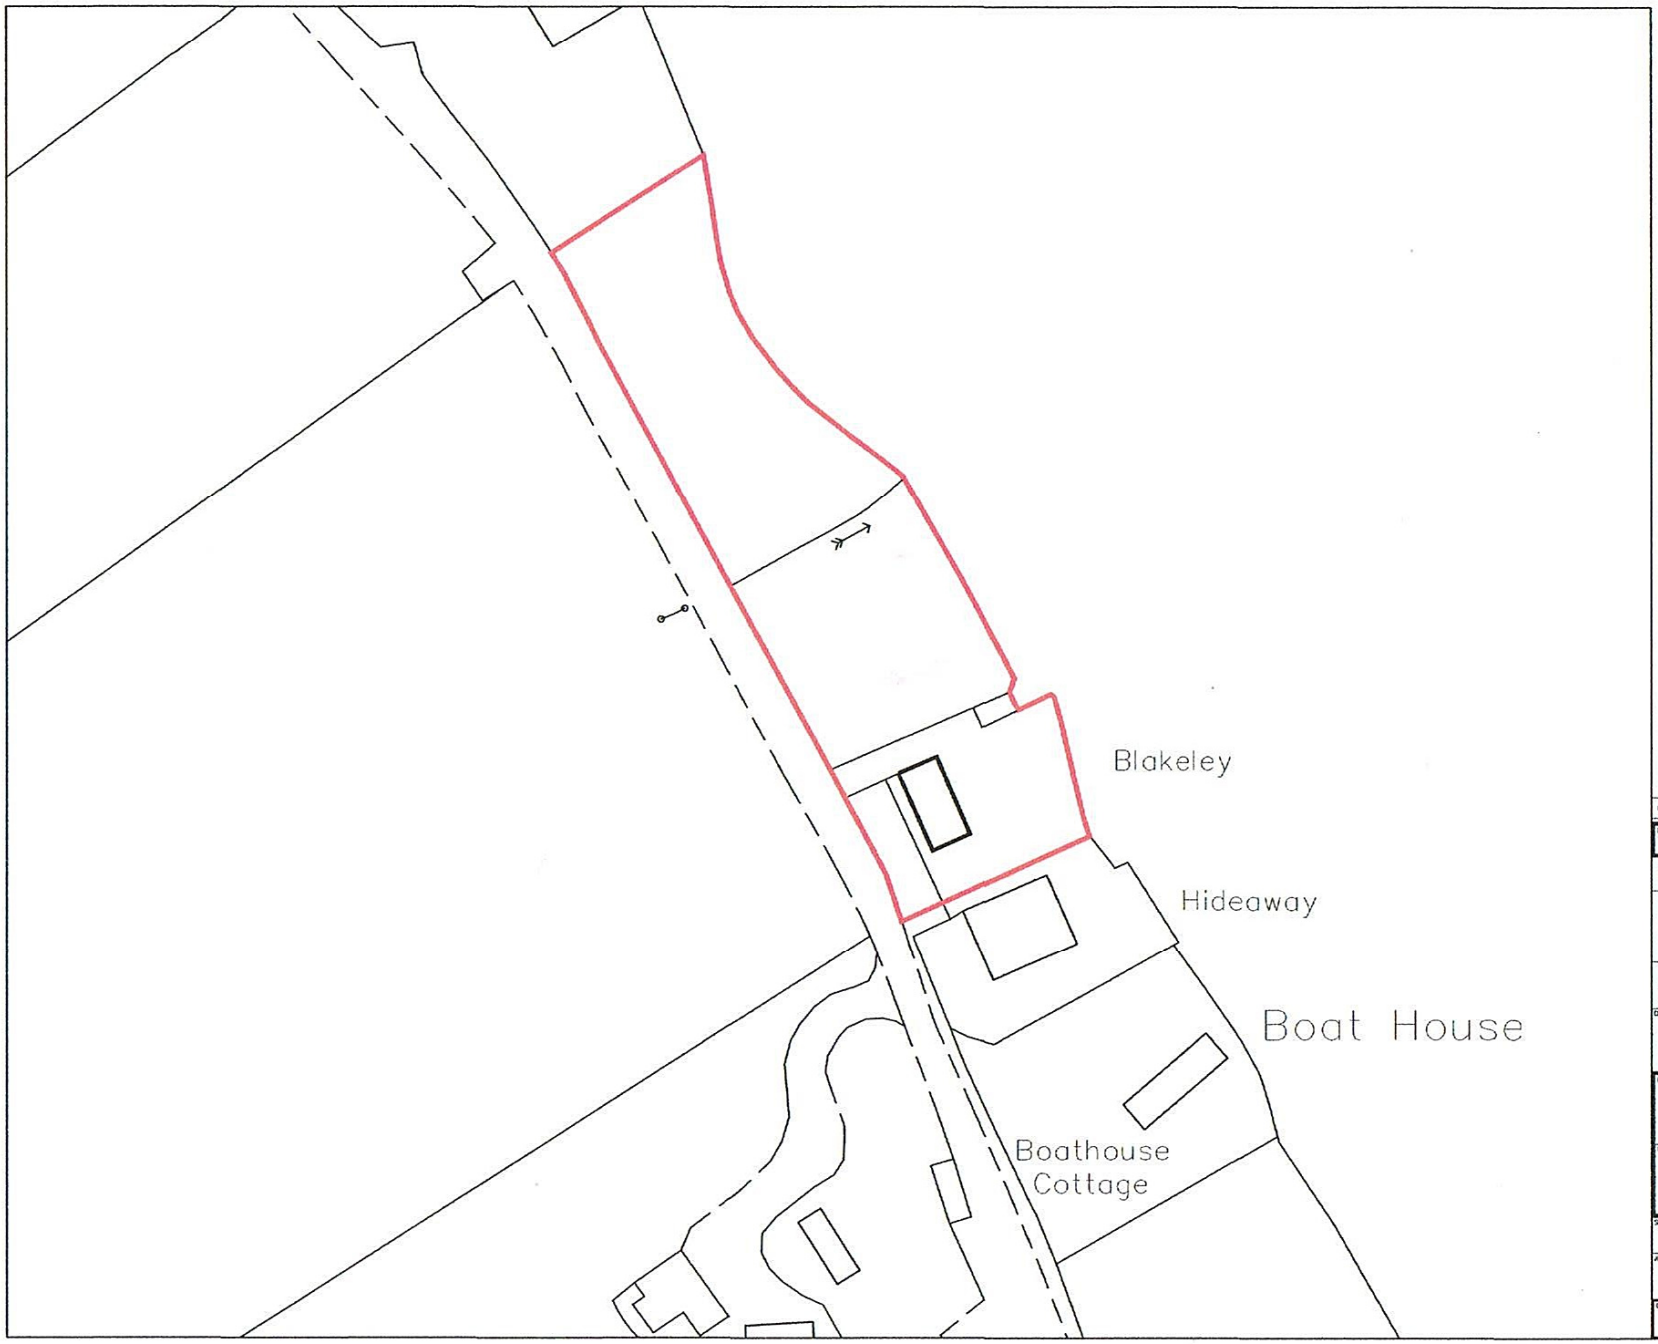


©

REV	DATE	BY	DESCRIPTION	CHK	APD

DRAWING STATUS: PLANNING

QUAY ASSOCIATES

THE POUND
SHENINGTON
OXFORDSHIRE
OX15 6NB

TEL./ fax.: +44 (0) 1295 678 777
mobile: +44 (0) 7798 525 535
Email: ar@quaytect.com

CLIENT

PROJECT: BLAKELEY, REACLIFFE ROAD
RUDYARD, ST13 8RS

TITLE: BLOCK PLAN

SCALE	DATE	DESIGN/DRAWN	CHECKED	APPROVED	SHT
1:500	JAN 2016				

JOB No. 15240

DRAWING No. 15240/SLP 02 REV. A