
Revisions

. | . | .

external wall construction: 150 natural stone outer leaf, 150 cavity fully-filled with Isover CWS 32 insulation and 100 medium dense (7N) conc block inner leaf; wall ties in accordance with BR requirements (min 2·5/m²); proprietary insulated cavity closers to all openings

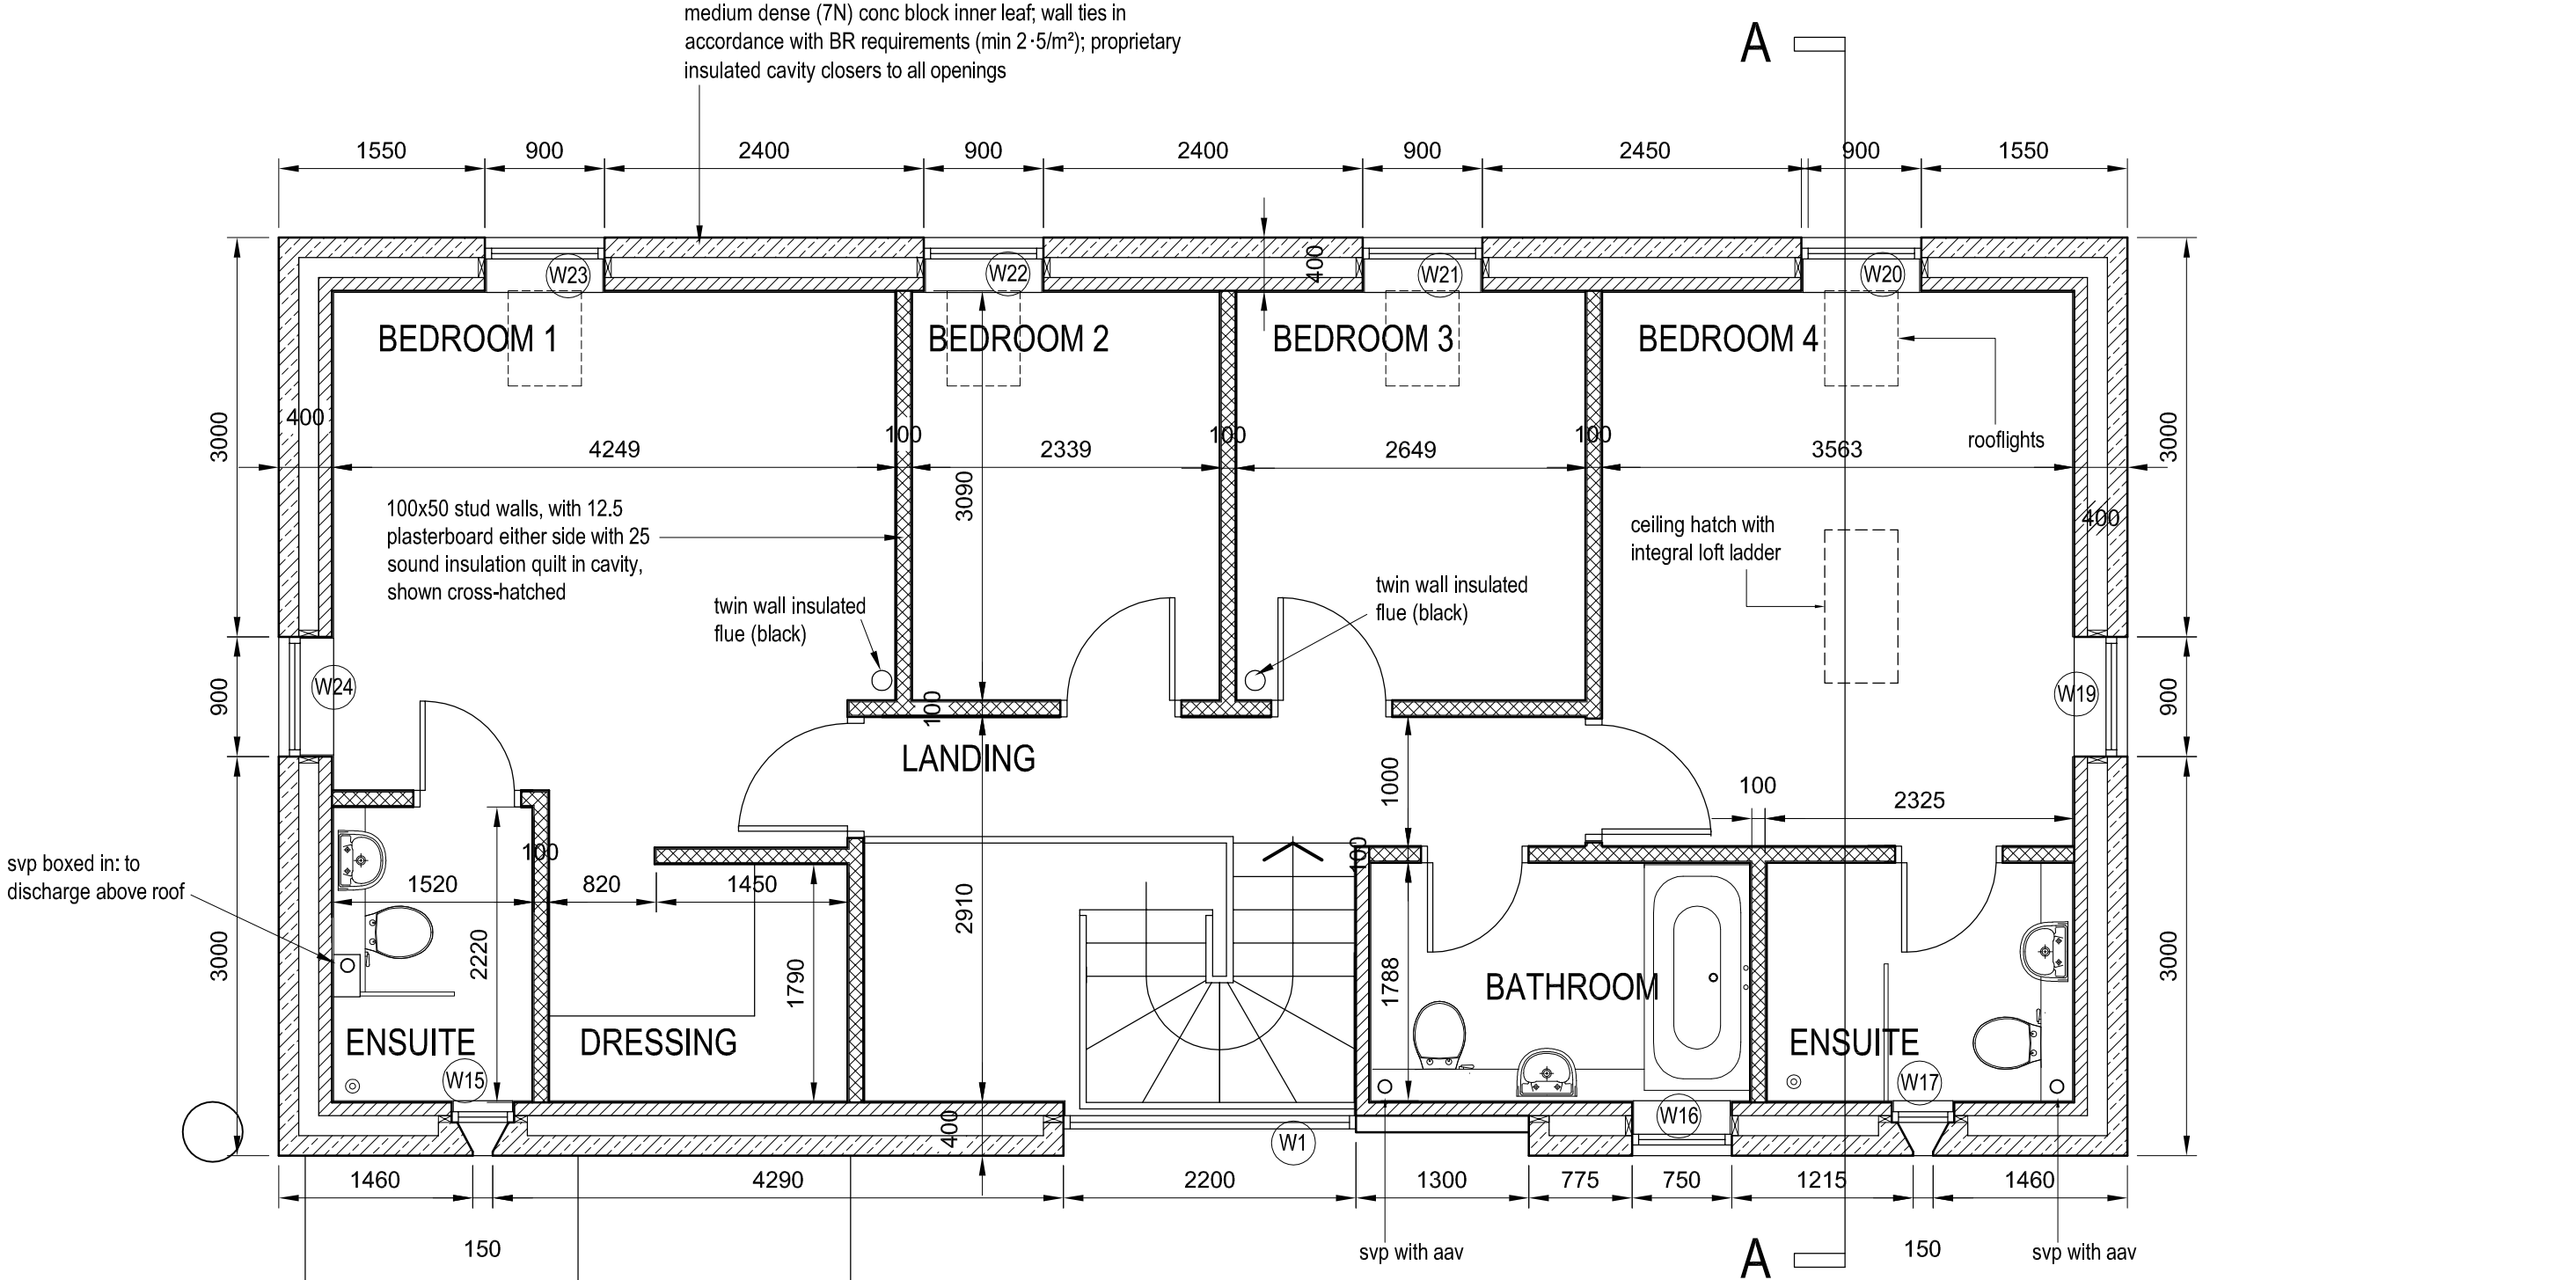

FIRST FLOOR PLAN

0 1 2 3m

job	New House at Woodside Farm Rudyard		
title	First Floor Plan		
date 19.12.16	scale 1/50 @ A3	dwg. no. WF-101	rev. .

Ian Ankers architecture
Building and Design Consultants
Ryecroft Farm, Rushton Spencer, Macclesfield, SK11 0RP
t 01260 546944
e ian@ianankers.co.uk
w www.ianankers.co.uk