Revisions

. | . | .

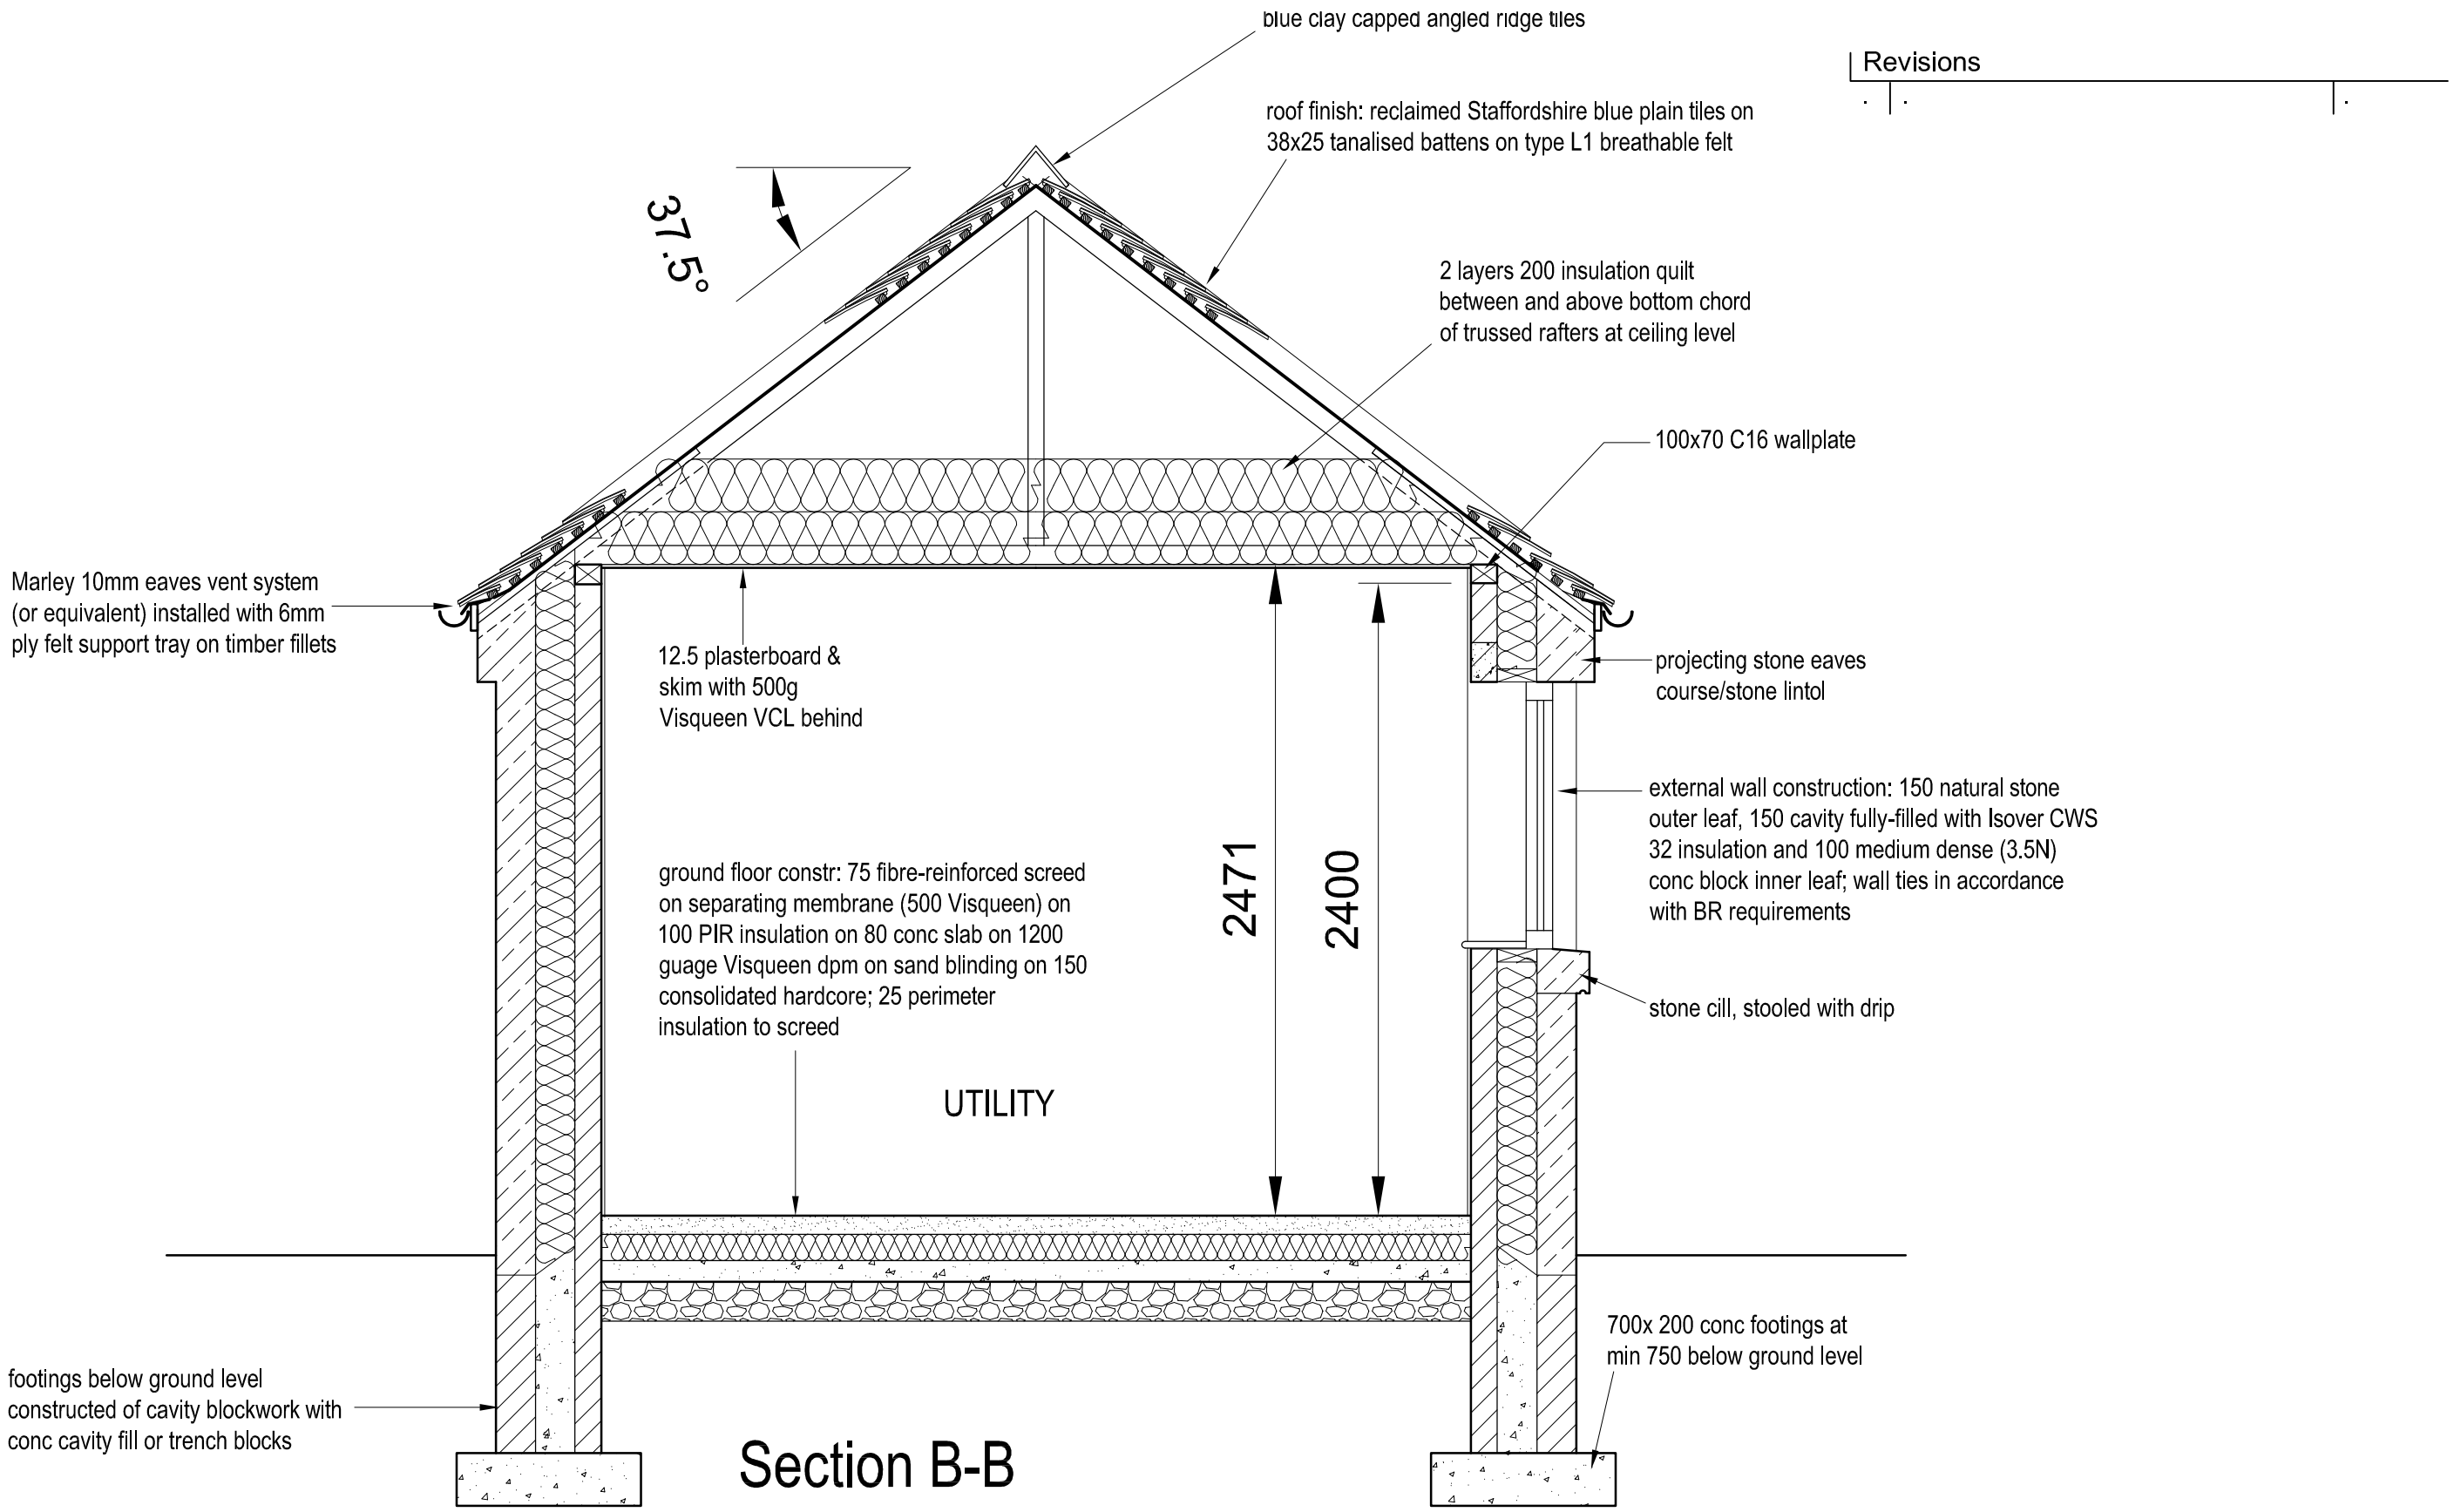

Section B-B

0 1 2m

job New House at Woodside Farm Rudyard

title Section B-B

date 19.12.16 scale 1/25 @ A3

dwg. no. WF-105 rev. .

Ian Ankers architecture
Building and Design Consultants
Ryecroft Farm, Rushton Spencer, Macclesfield, SK11 0RP
t 01260 546944
e ian@ianankers.co.uk
w www.ianankers.co.uk