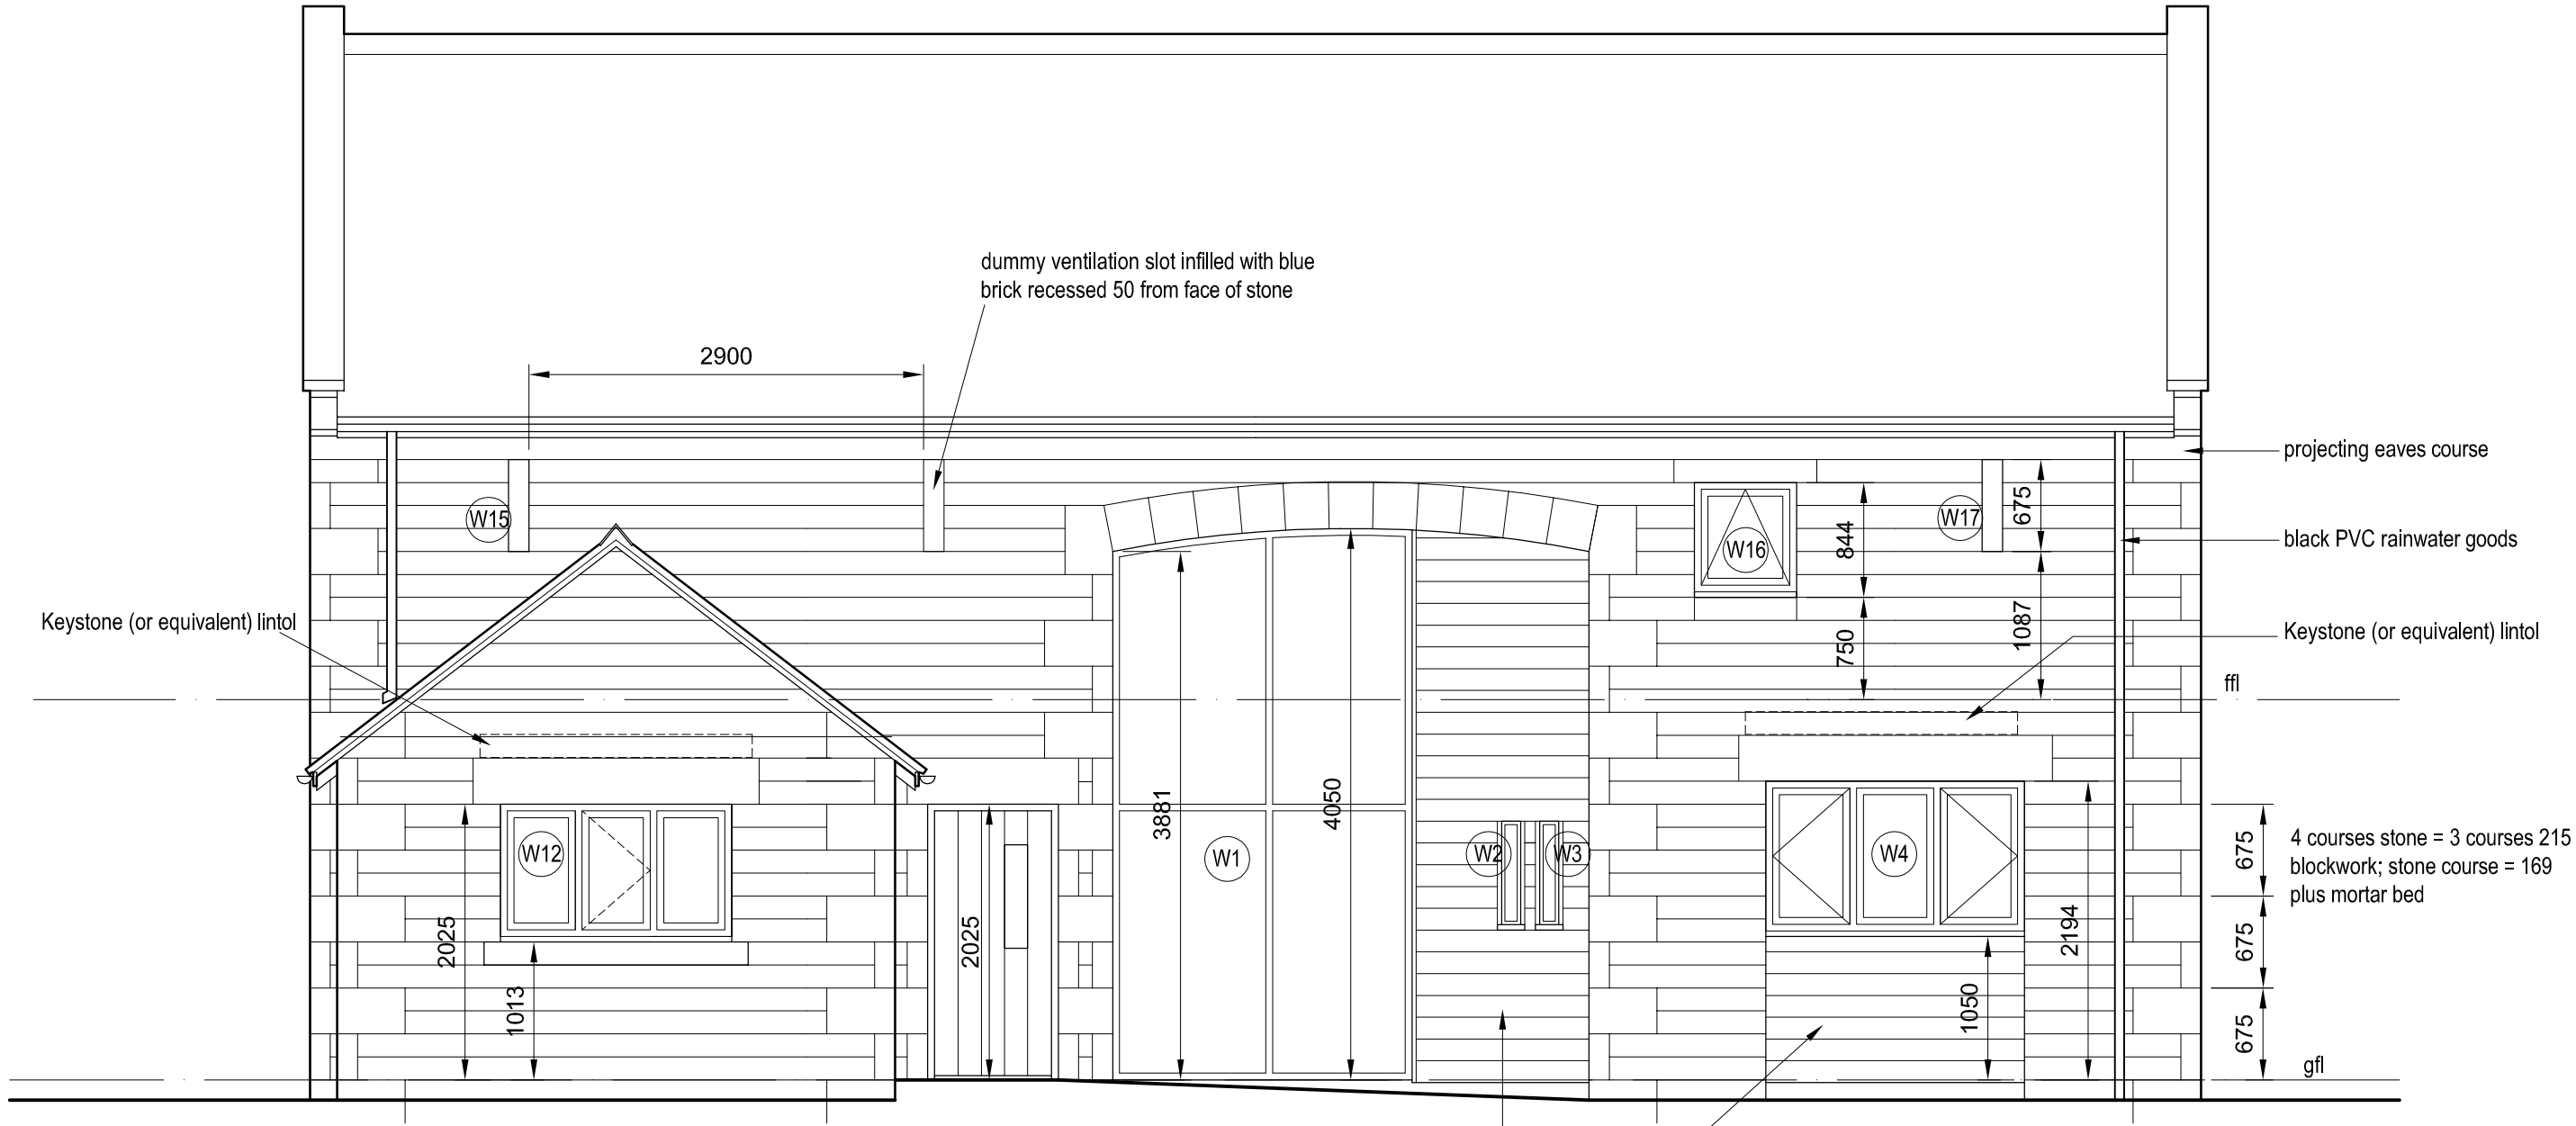

FRONT ELEVATION

W2

0 1 2 3m

Revisions

. . .

job	New House at Woodside Farm Rudyard		
title	Front Elevation		
date 05.01.17	scale 1/50 @ A3	dwg. no. WF-106	rev. .

Ian Ankers architecture
Building and Design Consultants
Ryecroft Farm, Rushton Spencer, Macclesfield, SK11 0RP
t 01260 546944
e ian@ianankers.co.uk
w www.ianankers.co.uk