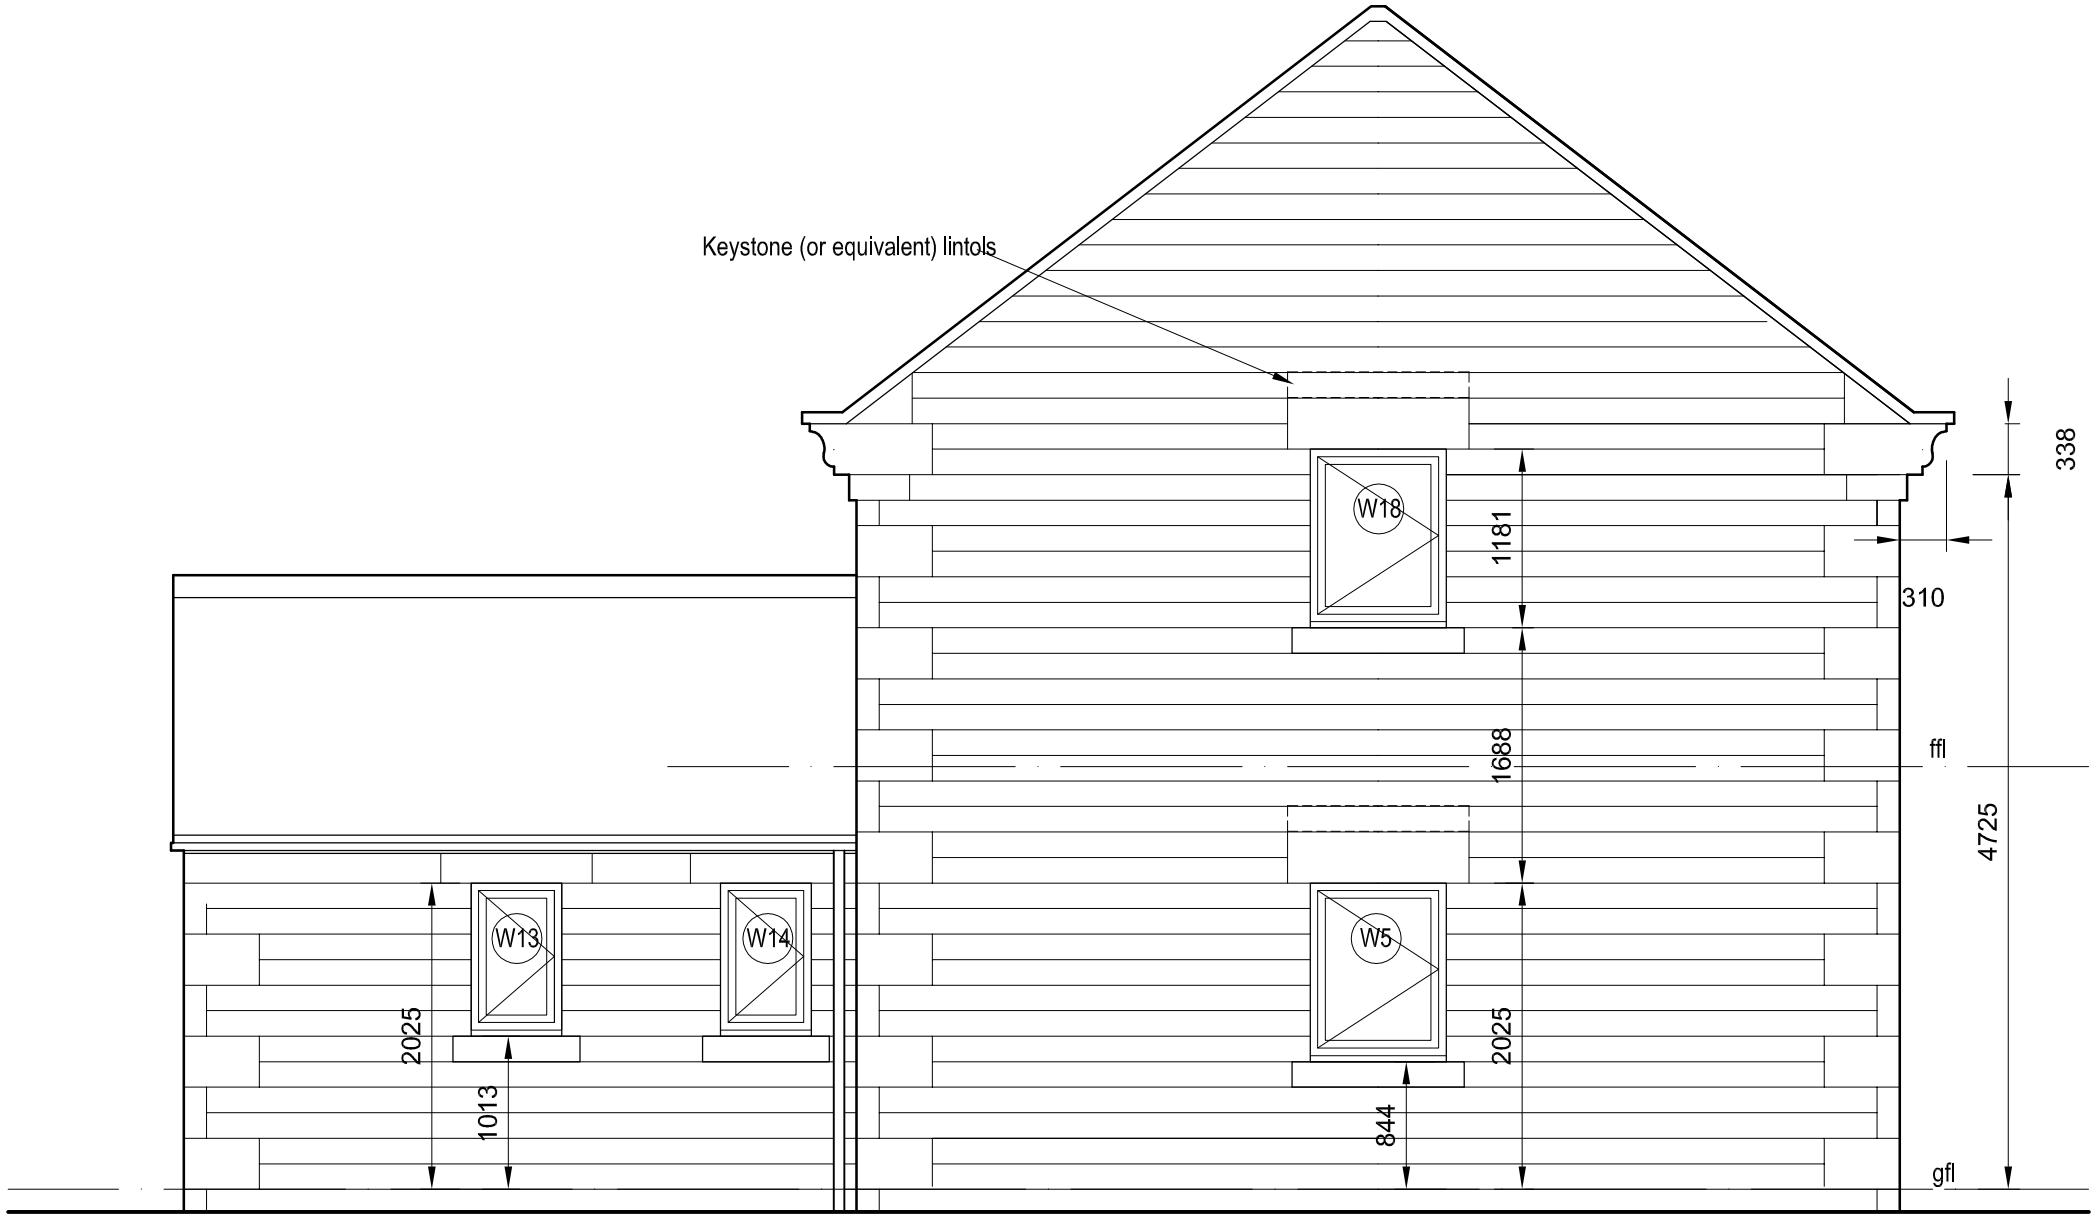

END ELEVATION (W)

0 1 2 3m

Revisions

. . .

job	New House at Woodside Farm Rudyard
title	End Elevation (W)
date	05.01.17
scale	1/50 @ A3
dwg. no.	WF-107
rev.	.

Ian Ankers architecture
Building and Design Consultants
Ryecroft Farm, Rushton Spencer, Macclesfield, SK11 0RP
t 01260 546944
e ian@iananders.co.uk
w www.iananders.co.uk