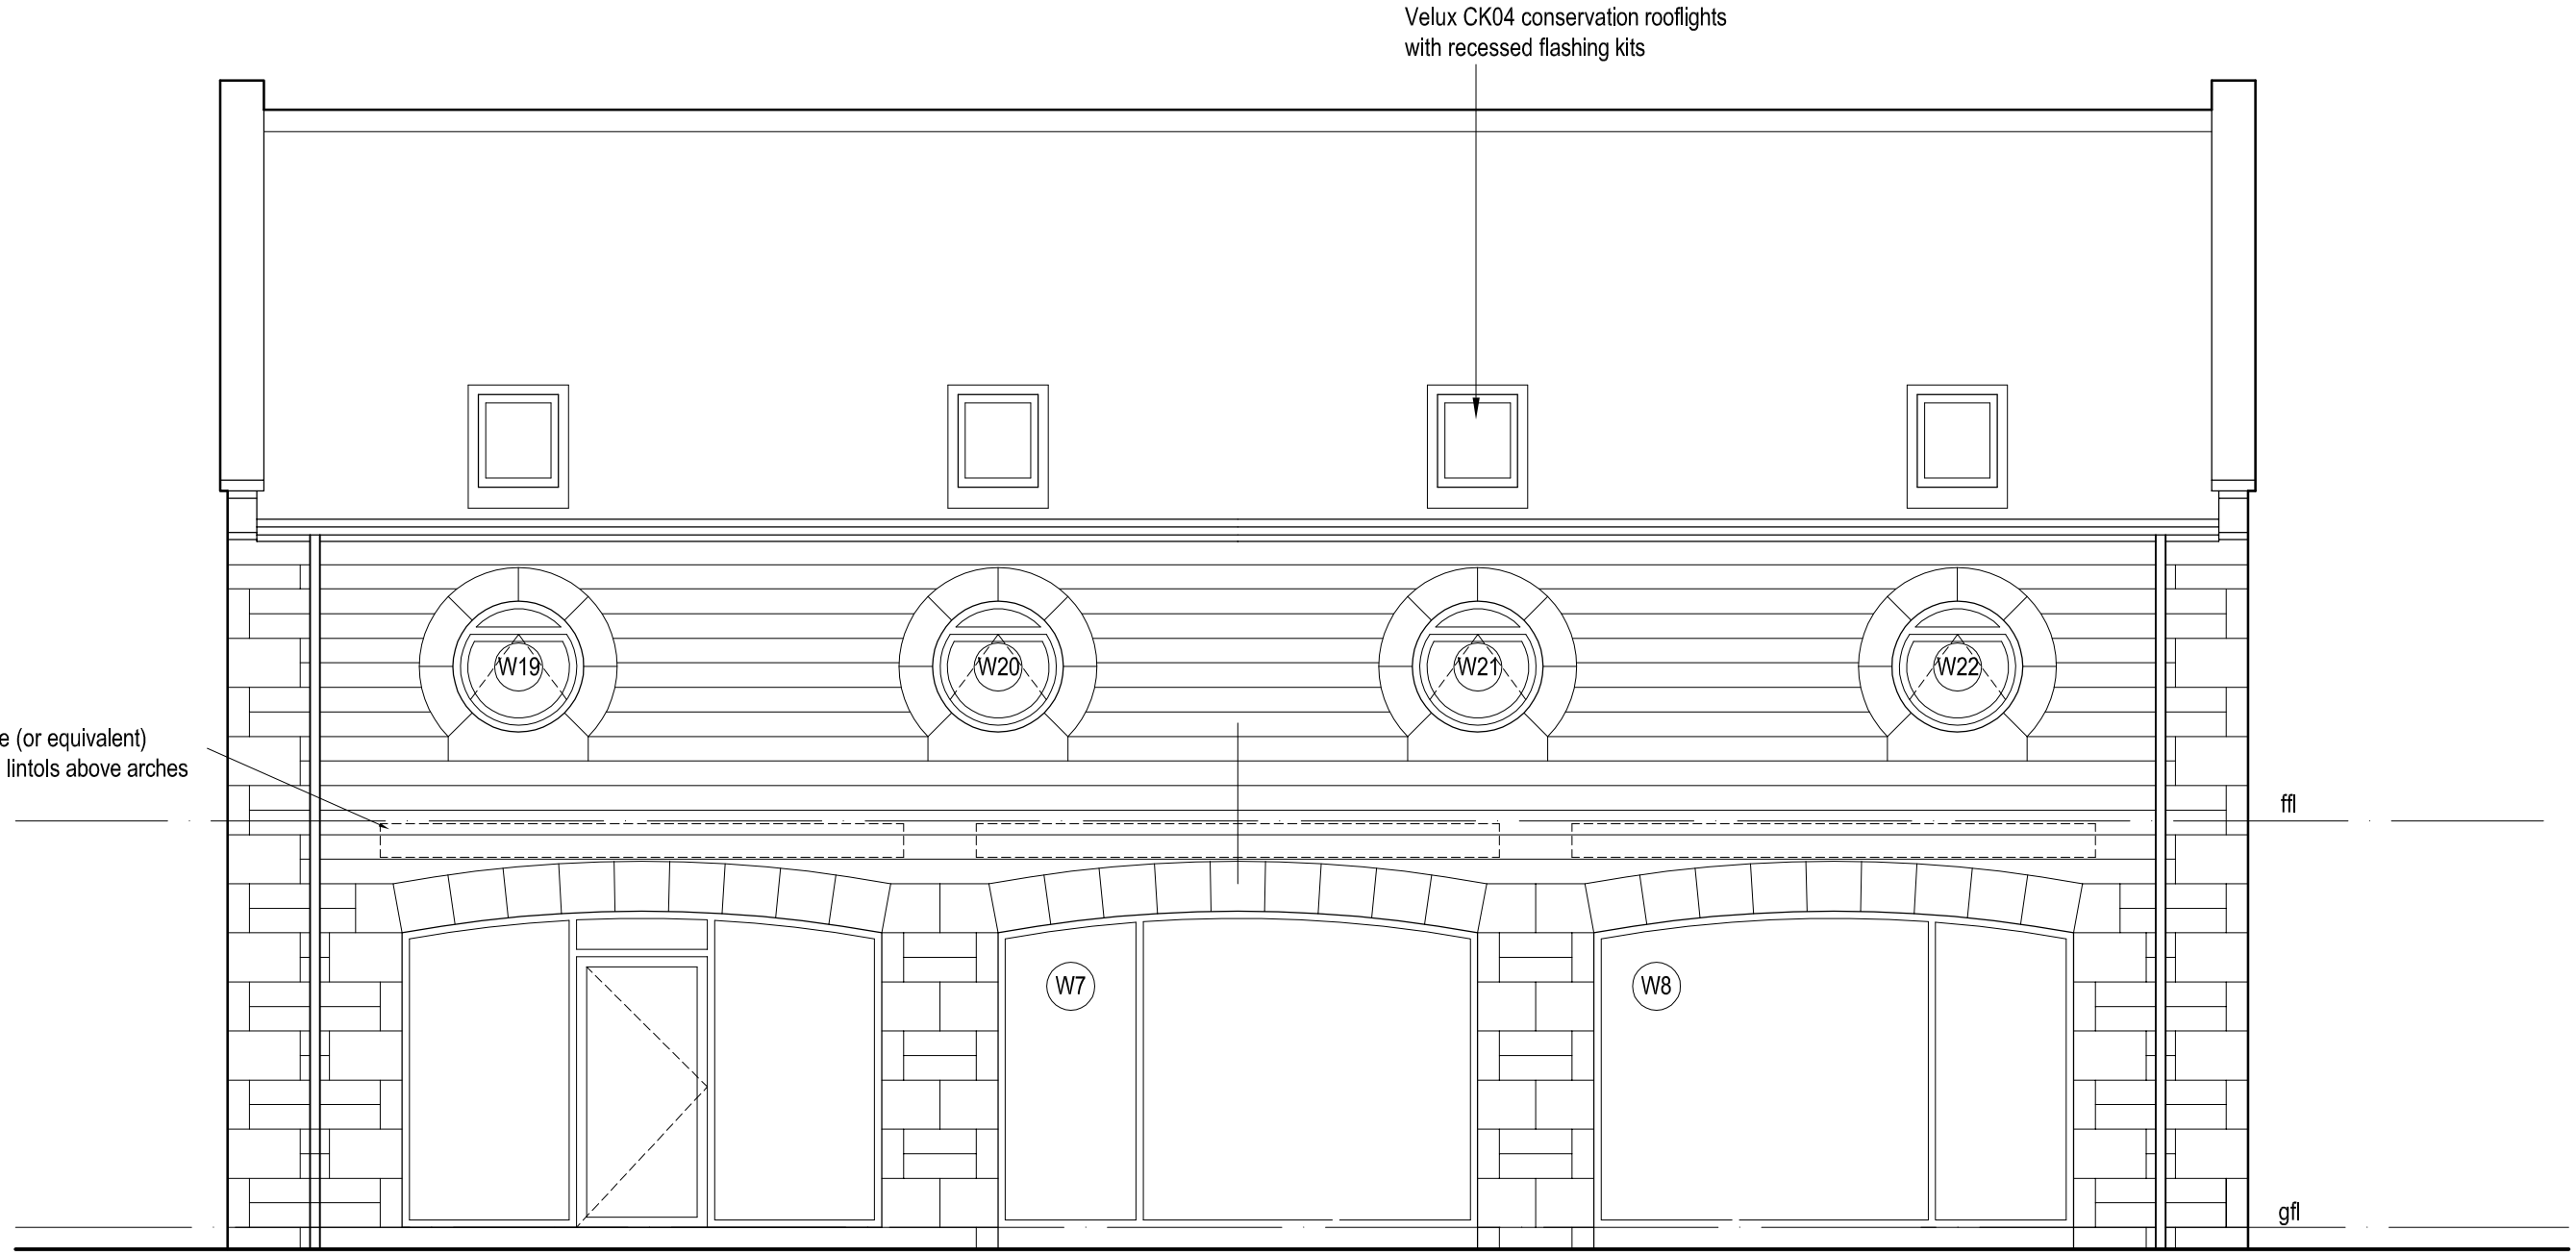


REAR ELEVATION

0 1 2 3m

Revisions

.	.	.

job New House at Woodside Farm
Rudyard

title Rear Elevation

date 05.01.17 scale 1/50 @ A3

dwg. no. WF-108 rev. .

Ian Ankers architecture
Building and Design Consultants
Ryecroft Farm, Rushton Spencer, Macclesfield, SK11 0RP
t 01260 546944
e ian@ianankers.co.uk
w www.ianankers.co.uk