SCALE 1:100



SIDE

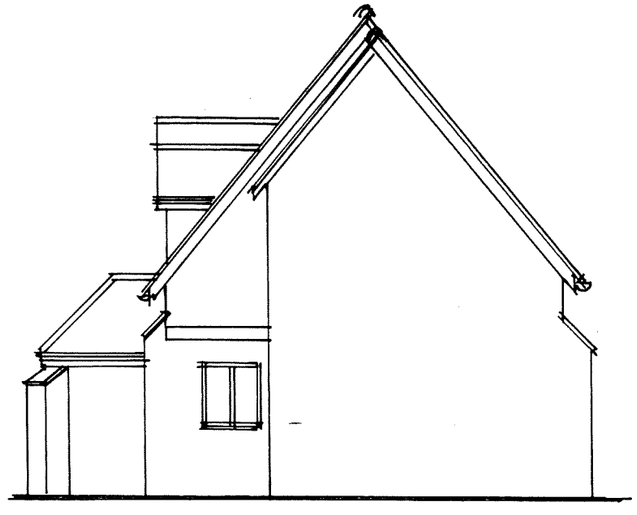

REAR

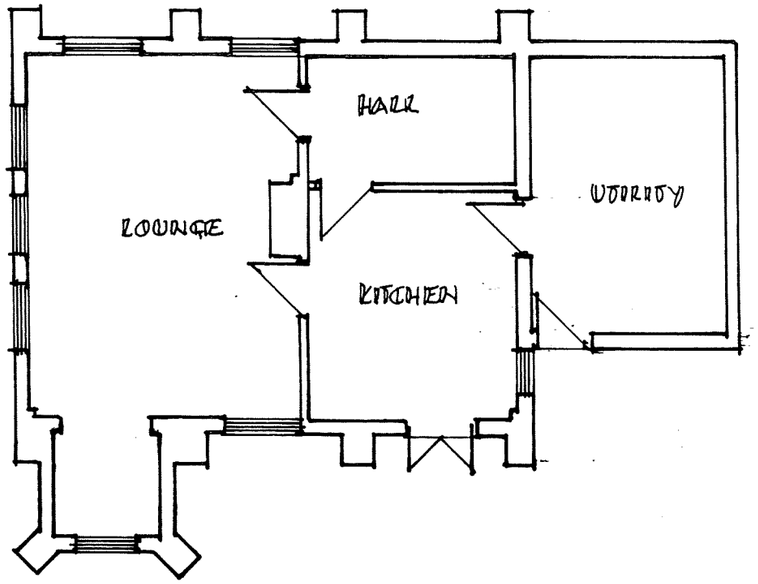

PLAN

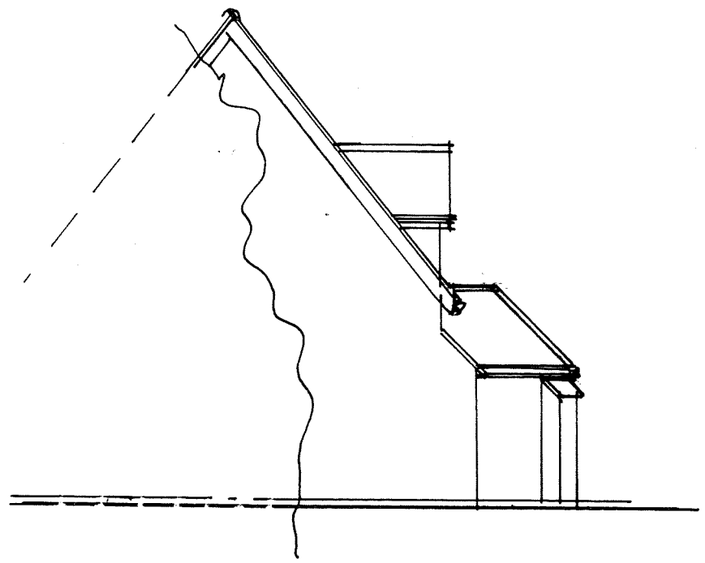

AS EXISTING BROOKFIELDS BOTTOMHOUSES



SIDE

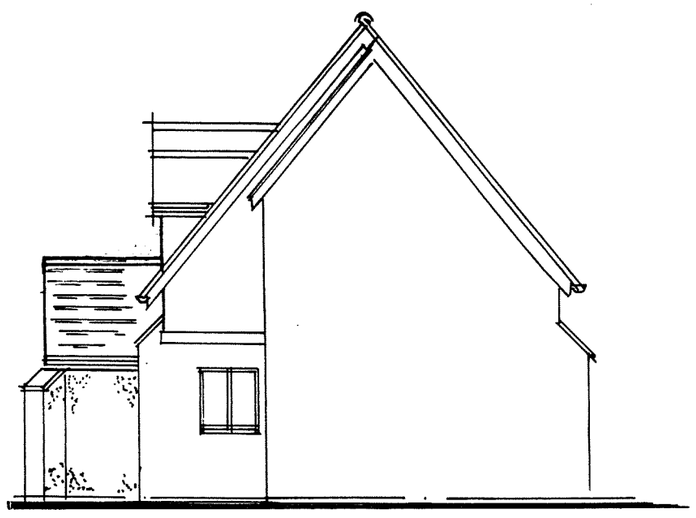

REAR

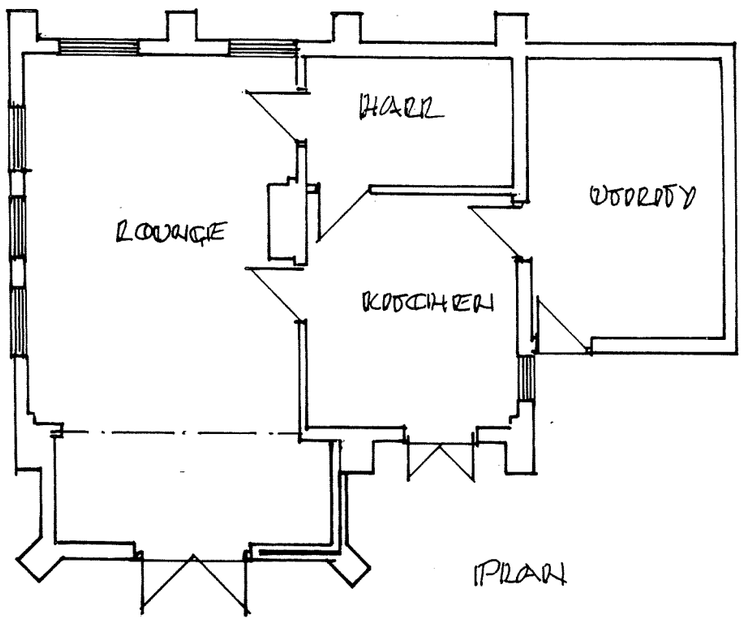

PLAN

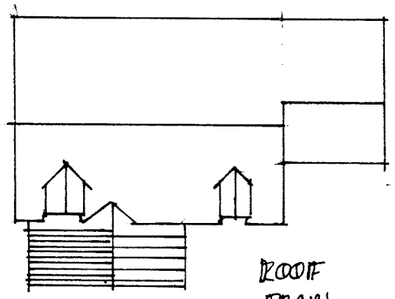

ROOF
PLAN
1:200

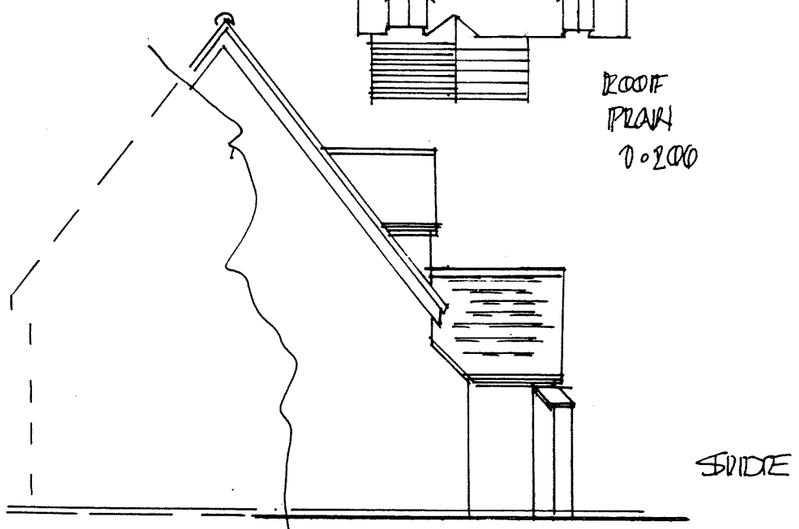

SIDE

PROPOSALS BROOKFIELDS
BOTTOMHOUSES NEAR LEEK

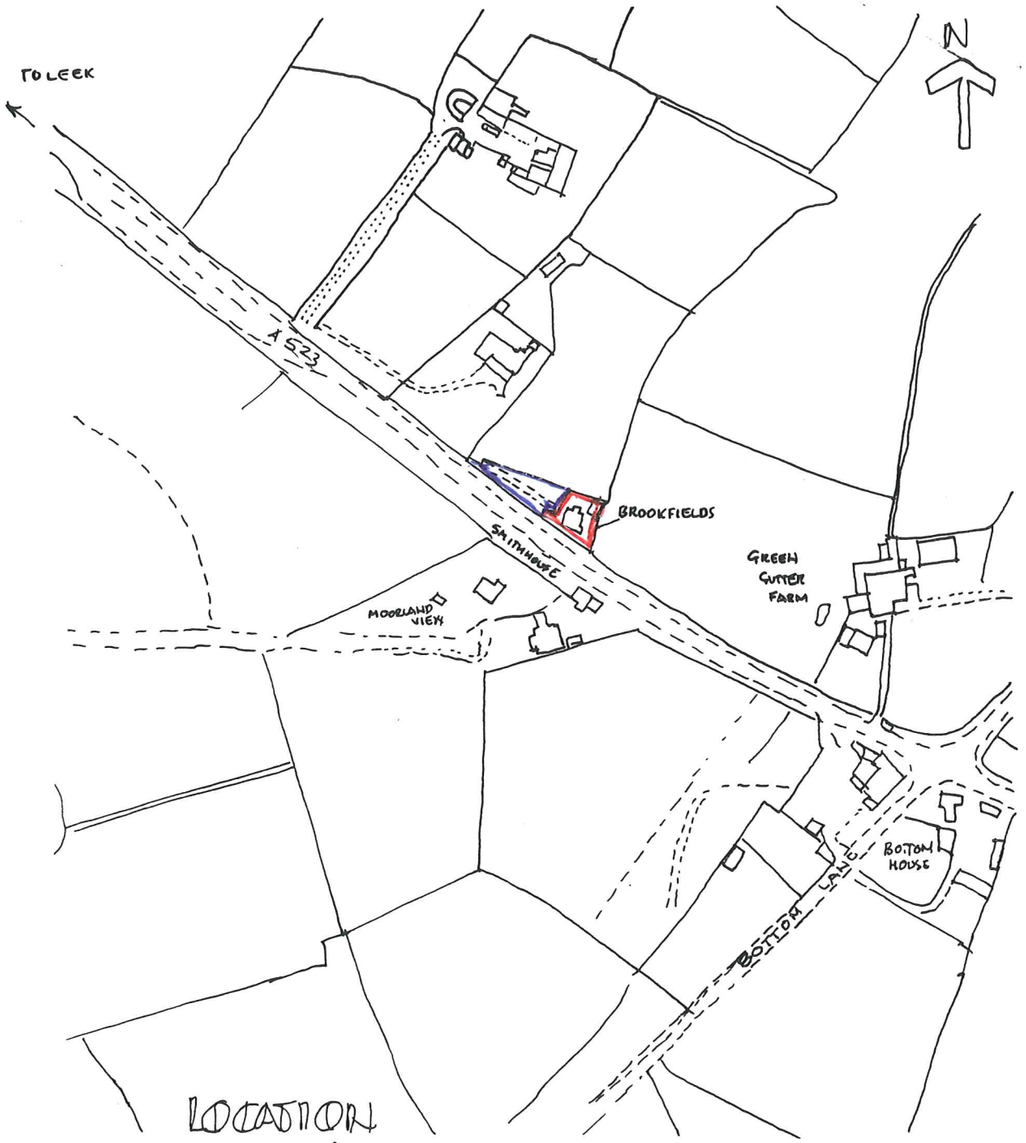

LOCATION PLAN 1:2500

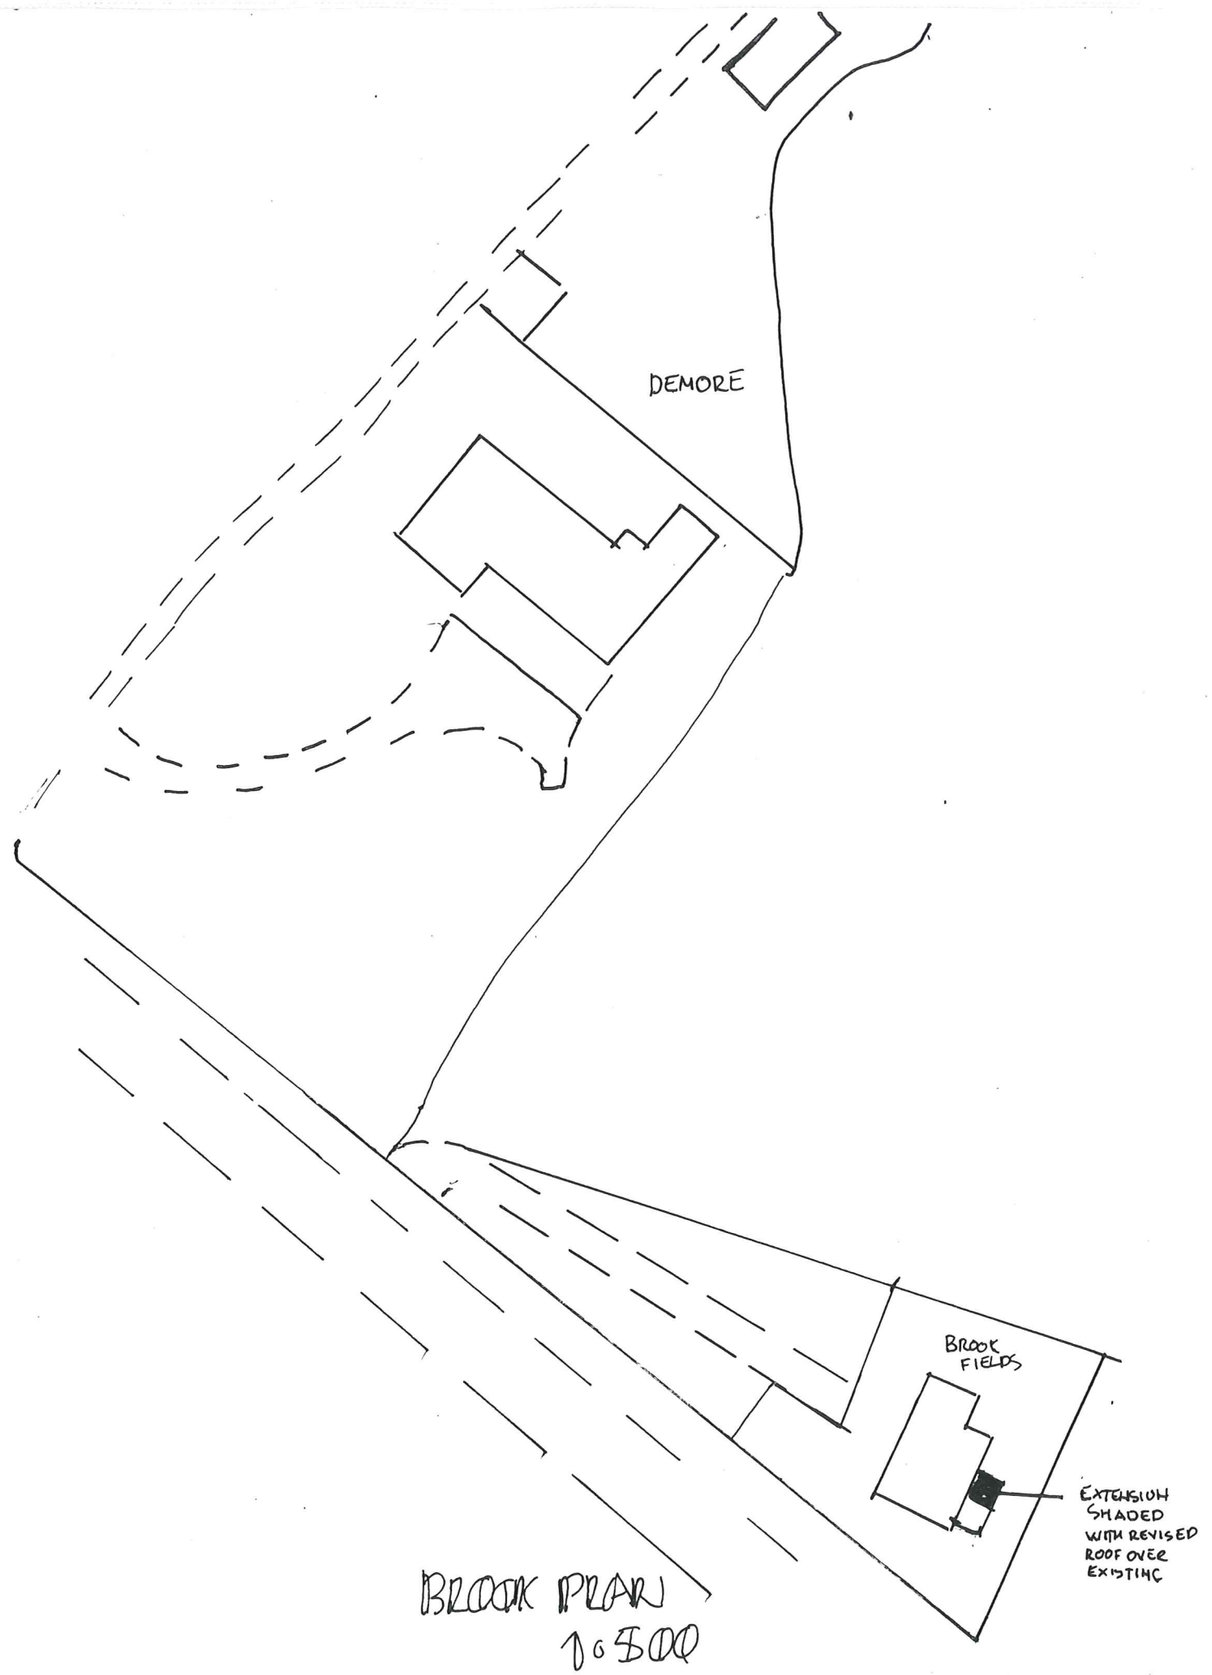

BROOK PLAN 1:500