Client: Mr Steve Horton

Job: Barn conversion at 'Building B' Kerry Hill Farm, Eaves Lane, Bucknall ST2 8NA

Title: Elevations as Proposed

Drawing No: 16/PP/07

Date: December 2016

Scale: 1:100

Schedule of proposed materials:

Roof: Staffordshire Blue clay tiles
Walls: Common brick, laid to English Garden Bond
Windows: Painted softwood.
Doors: Painted softwood
Rainwater goods: uPVC gutters & downpipes

Velux Conservation rooflights:
Code: GGL SD5P2 GGL 2570 + EDP Flashing
V1-V3 = MK06: 780 X 1180.
V4 = CK04: 550 X 980 (Obscure glazing)

WINDOW & DOORS SCHEDULE

Dimensions shown are notional sizes and to be checked on site prior to manufacture
All windows from Timber Windows (timberwindows.com) Tilt & Turn range
E1 - E4 from Timber Windows Stable Door range
E5 from Timber Windows Bi-fold doors range

WINDOW/DOOR (W X H)		IG LINTEL TYPE
W1 - W4 & W5, W7	1030 X 1200	L1/S 100 X 1350 & IGAR 1025 Arch Former
W6 & W8	1030 X 1125	L1/S 100 X 1350
W9 - W10	600 X 1050	L1/S 100 X 900
W11 - W12	1030 X 1050	L1/S 100 X 1350
E1 - E4	1030 X 2100	L1/S 100 X 1350 & IGAR 1025 Arch Former
E5	4200 X 2100	L5/100 X 4500
W10, W11 & rooflight V6 to have obscure glazing		

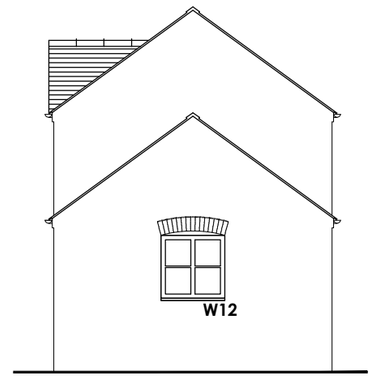

SOUTHEAST ELEVATION

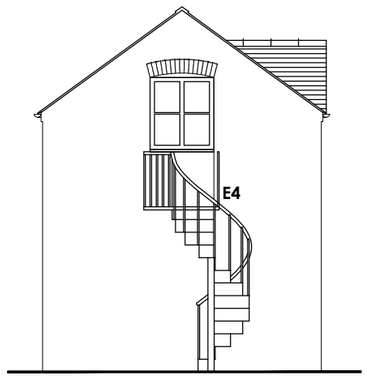

NORTHWEST ELEVATION

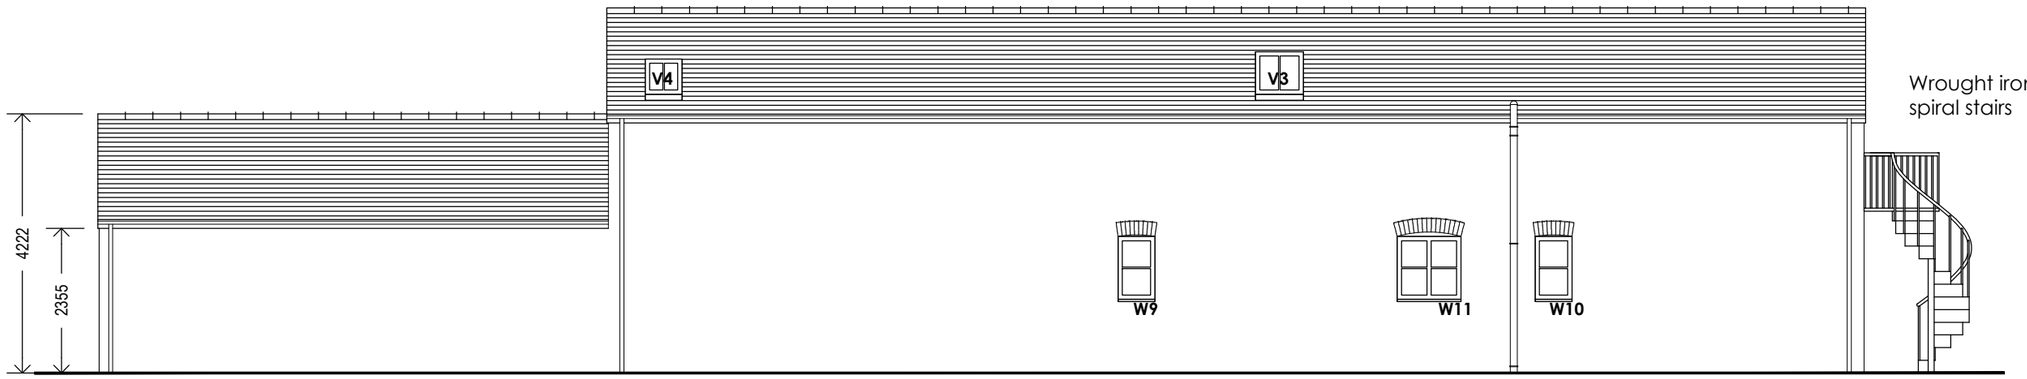

SOUTHWEST ELEVATION

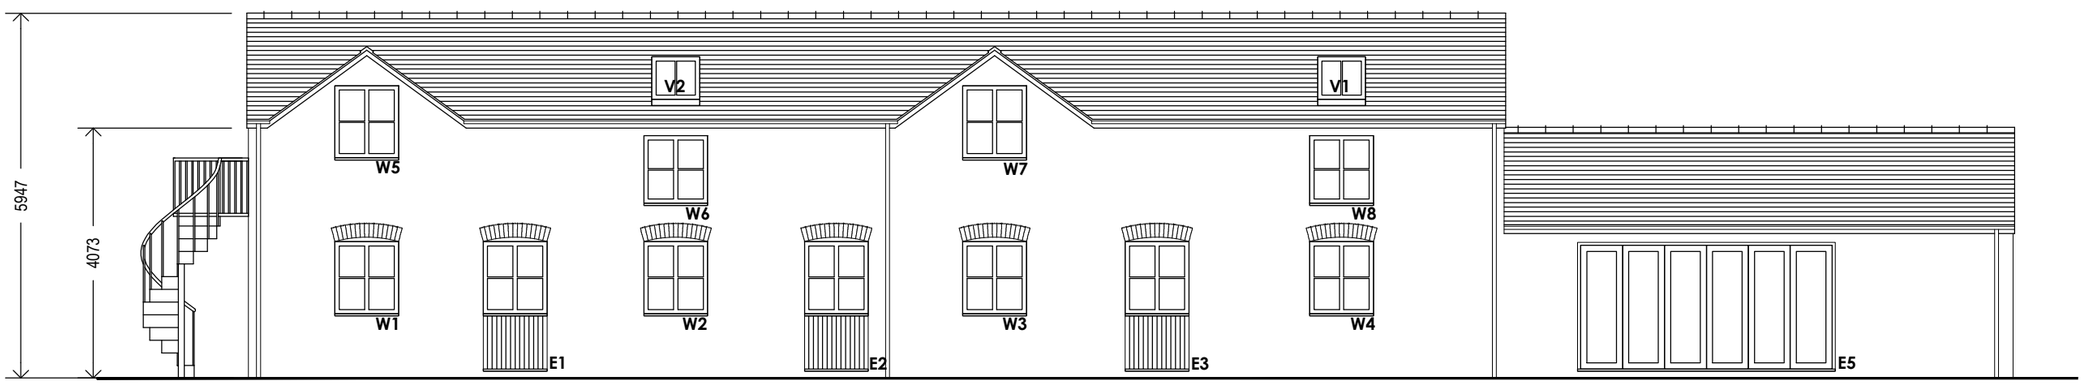

NORTHEAST ELEVATION