


29ST11912①


PROPOSED GARAGE AT 29 GREEN LANE BLYTHE BRIDGE FOR Mr & Mrs R TAYLOR

LOCATION PLAN SCALE 1:2500 DRAWING No 1

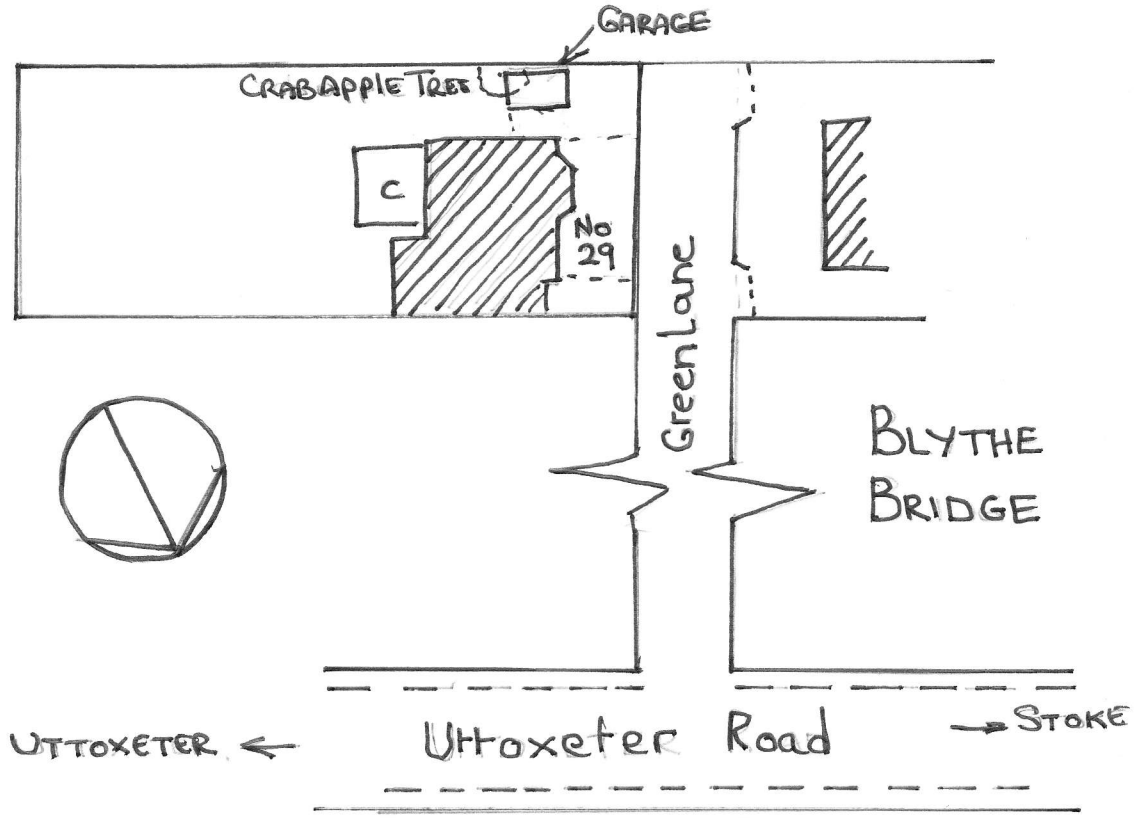


PROPOSED GARAGE AT 29 GREEN LANE BLYTHE BRIDGE FOR Mr & Mrs R TAYLOR

BLOCK PLAN SCALE 1:500 DRAWING No 2

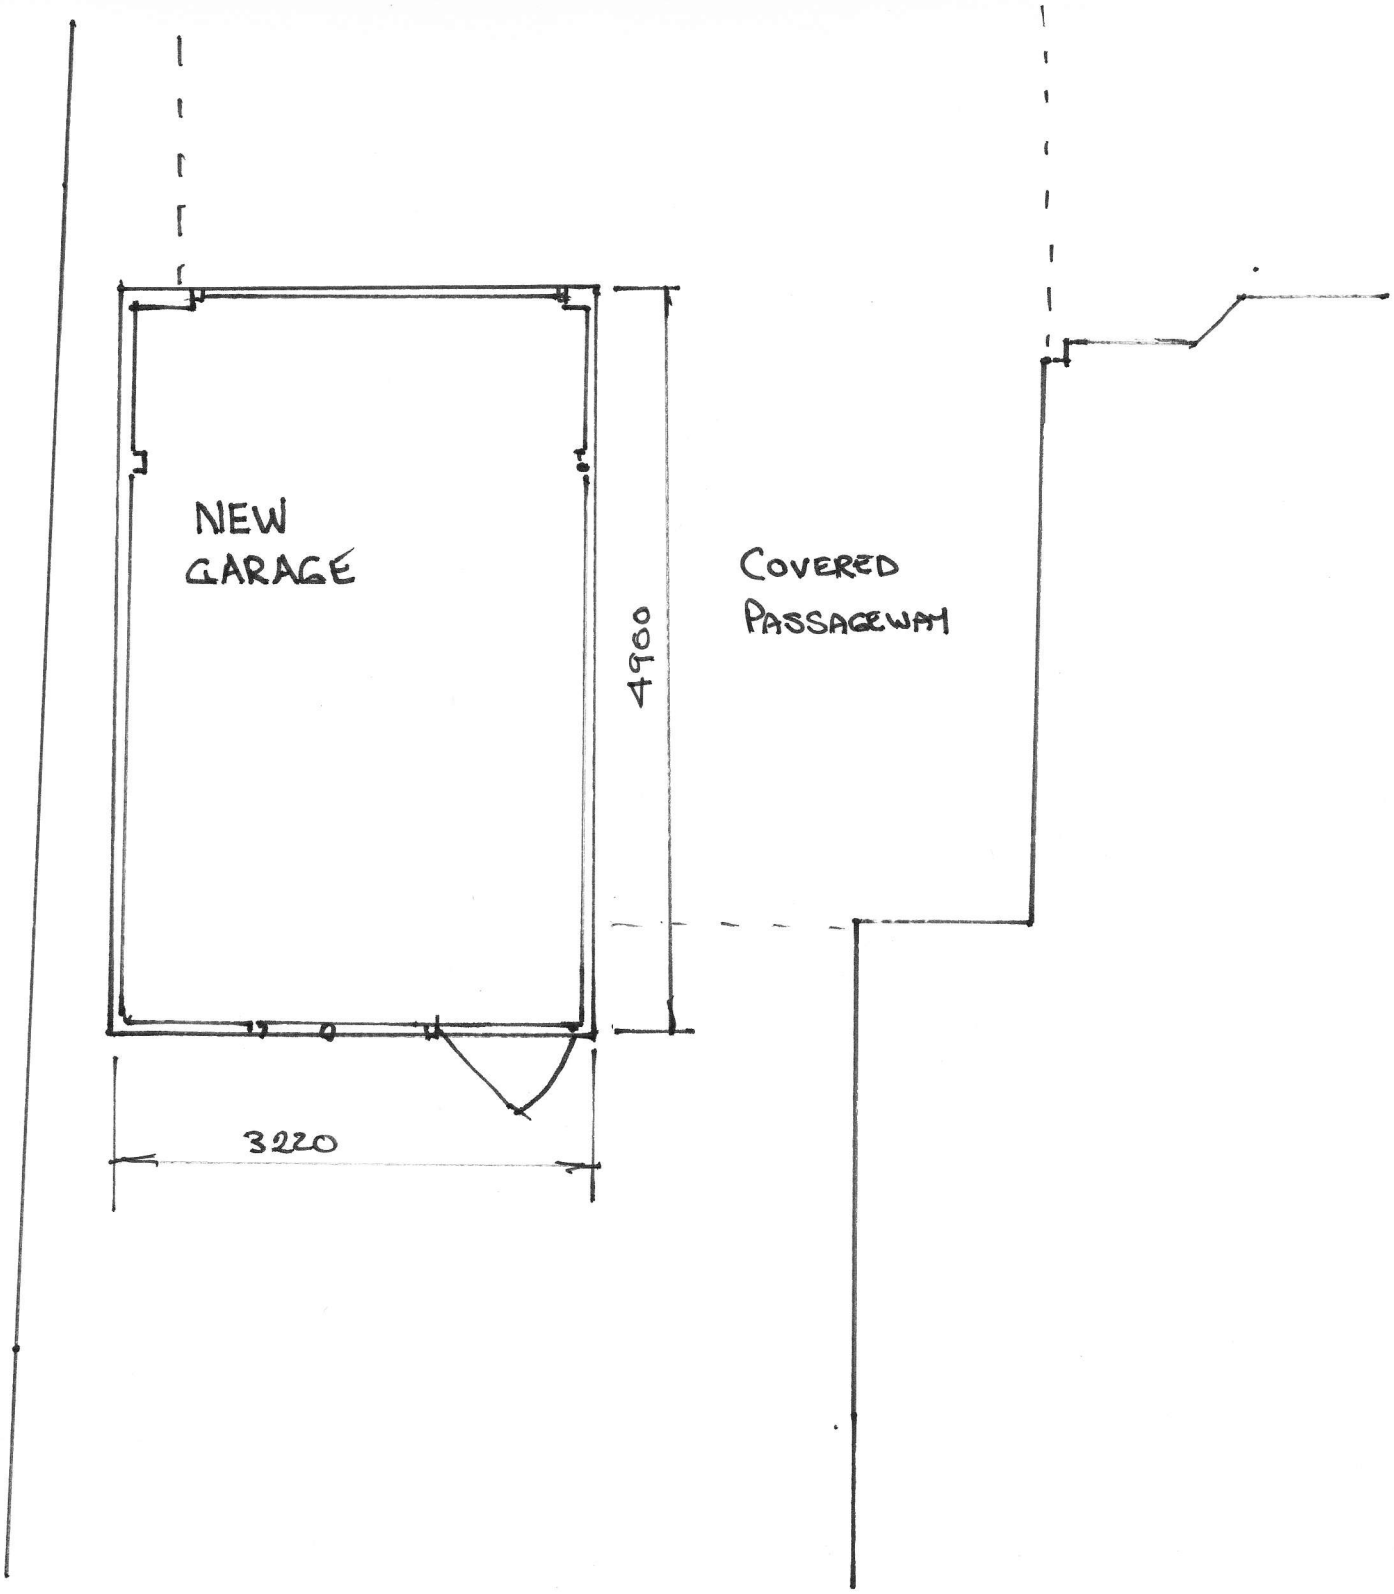

PROPOSED GARAGE AT 29 GREEN LANE BLYTHE BRIDGE FOR Mr & Mrs R TAYLOR


FLOOR PLAN SCALE 1:50 DRAWING No 3

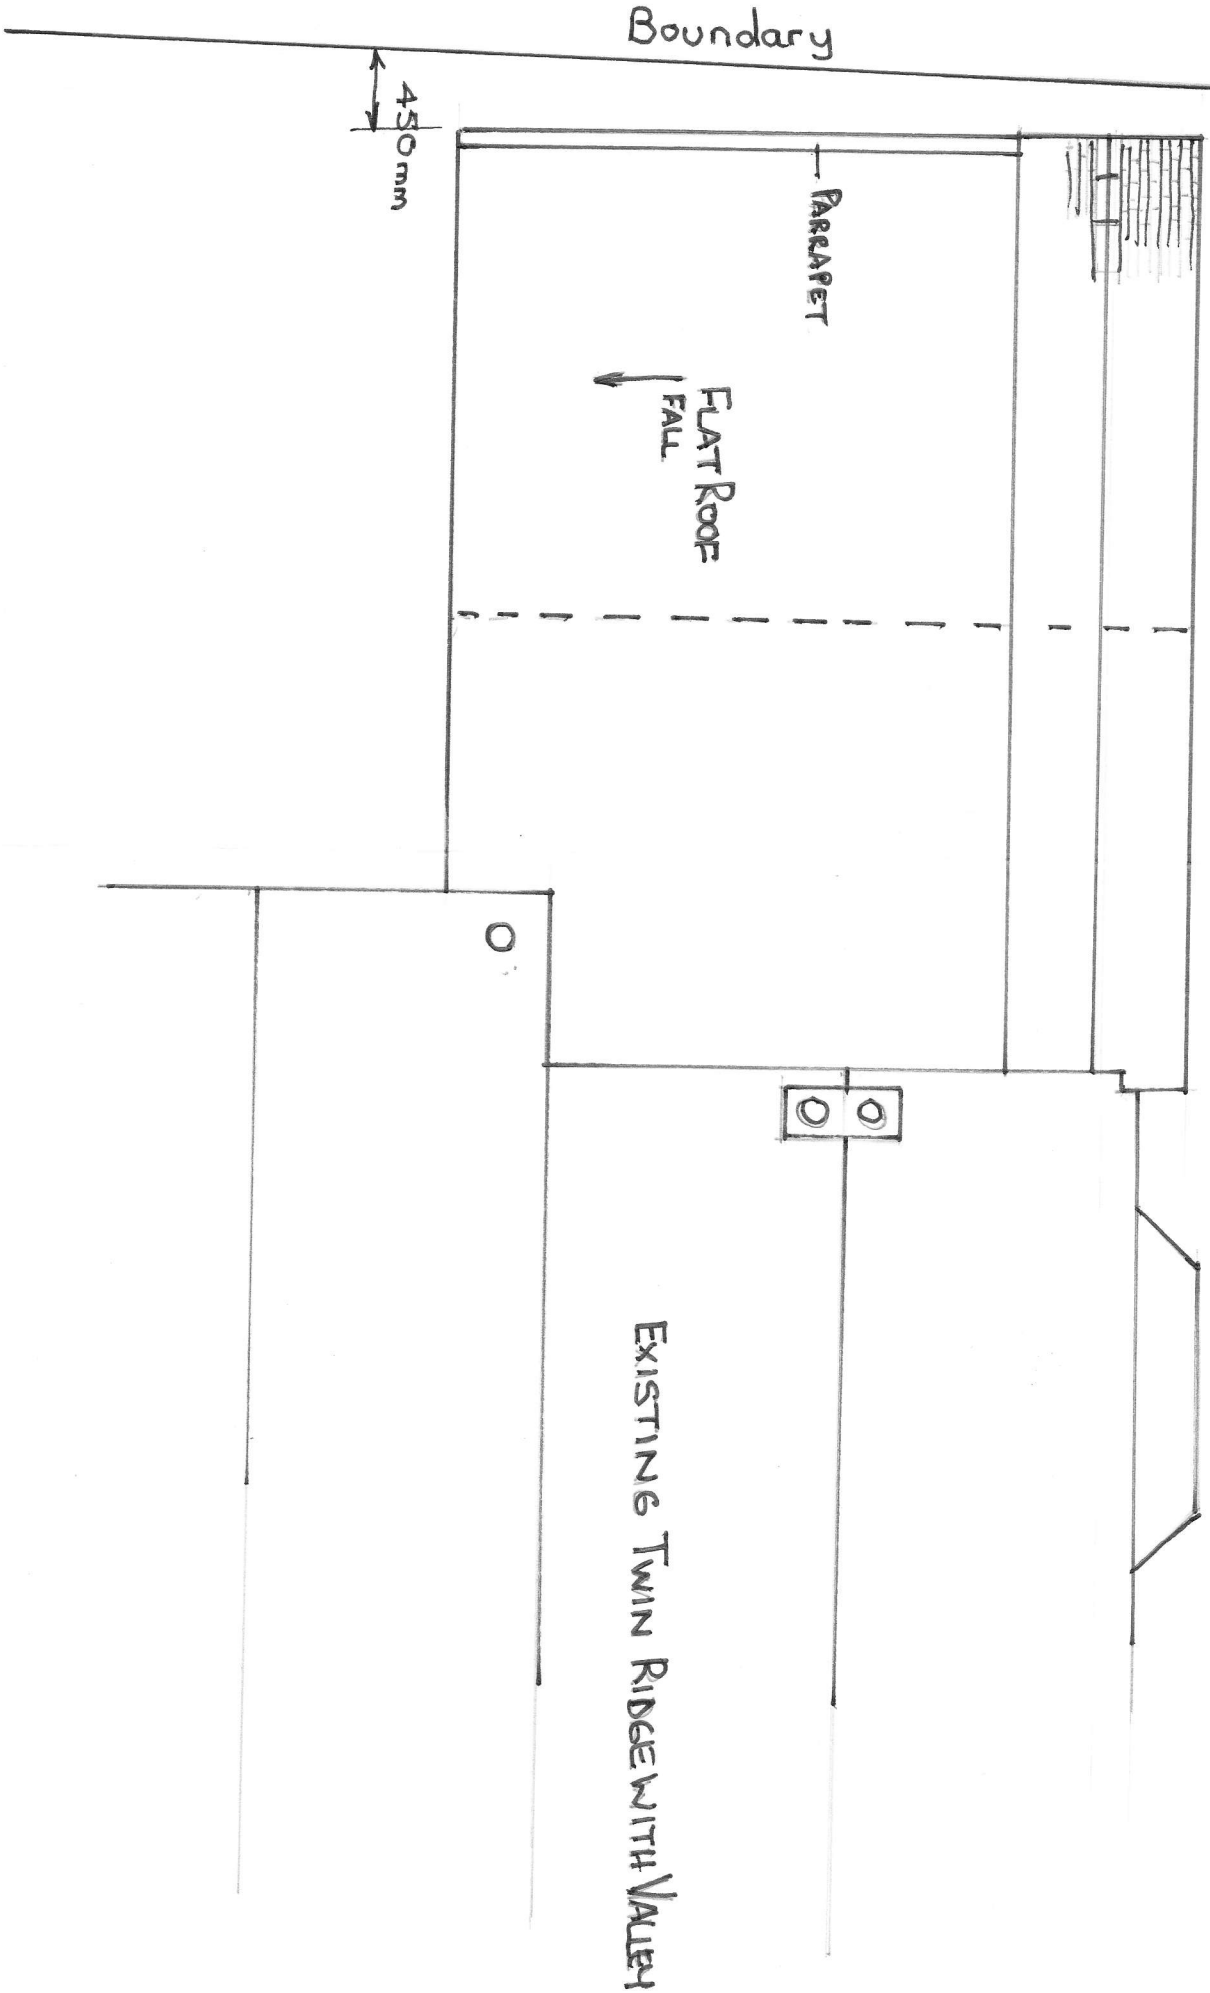

PROPOSED GARAGE AT 29 GREEN LANE BLYTHE BRIDGE FOR MR & MRS R TAYLOR


ROOF PLAN SCALE 1:50

DRAWING No 4

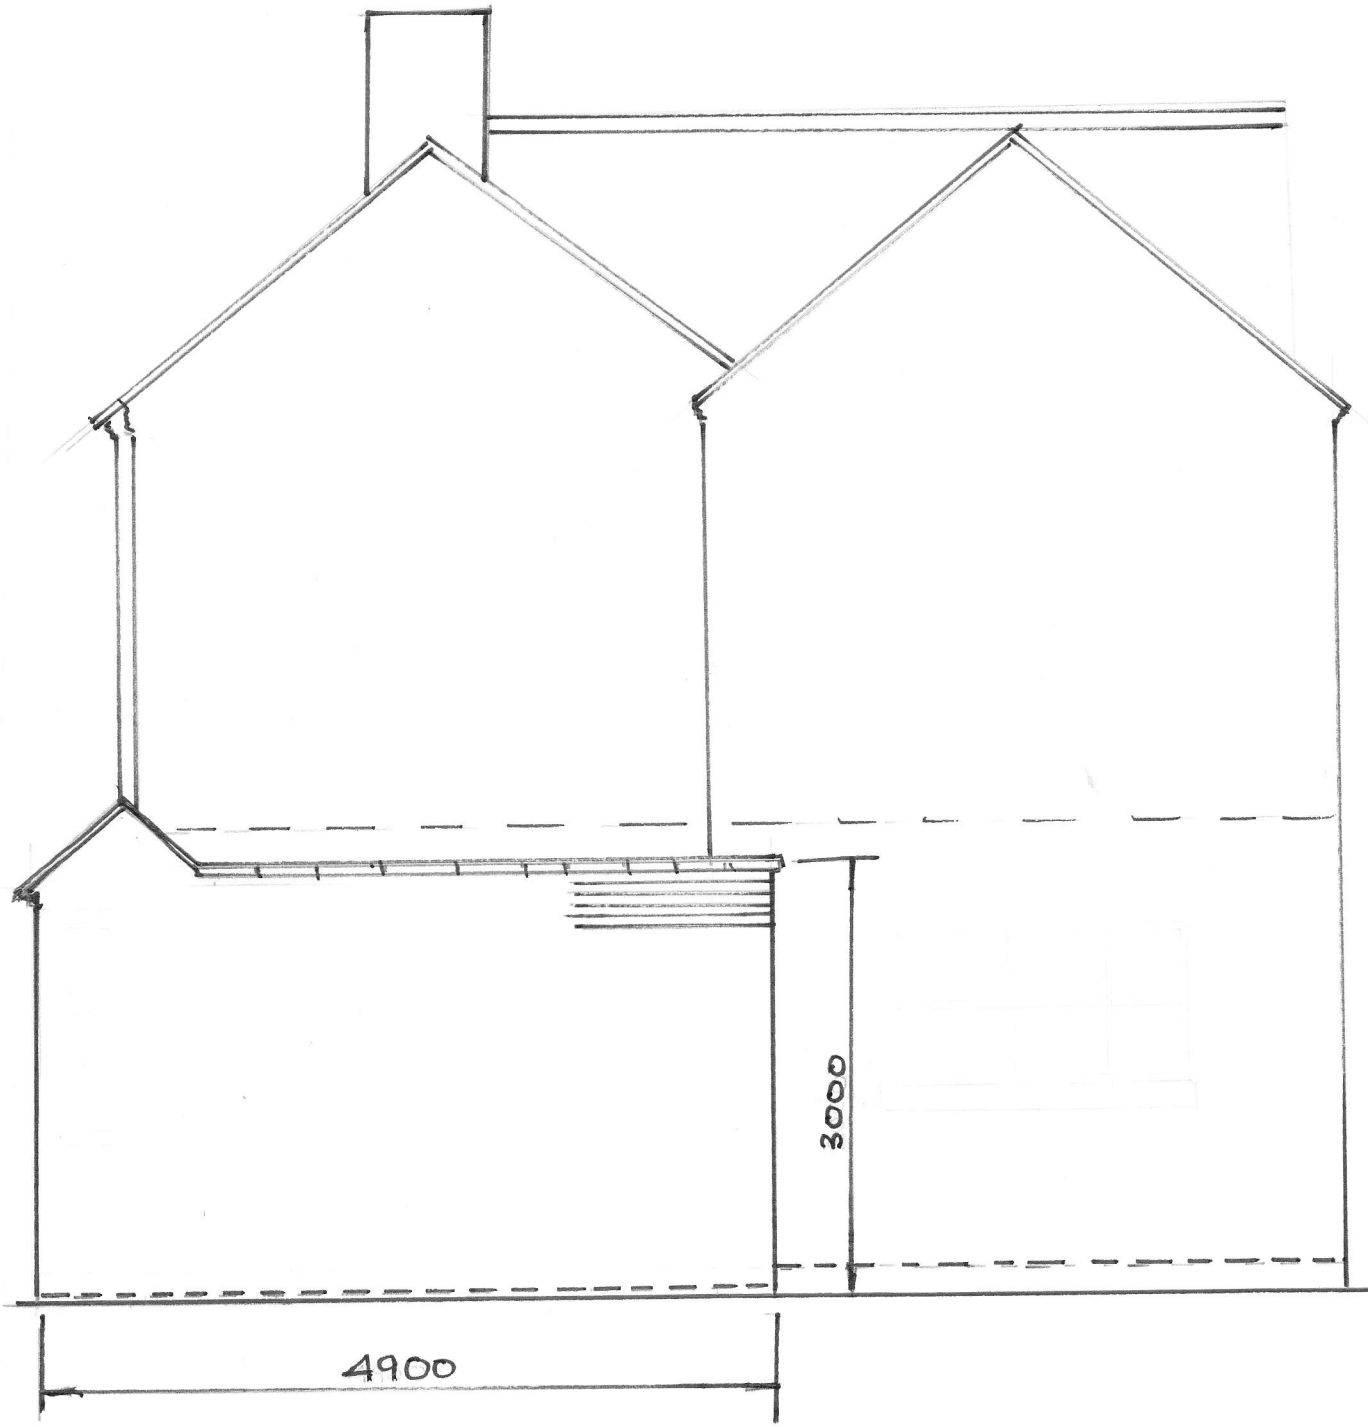

PROPOSED GARAGE AT 29 GREEN LANE BLYTHE BRIDGE FOR Mr & Mrs R TAYLOR

SIDE ELEV. SCALE 1:50 DRAWING No 6

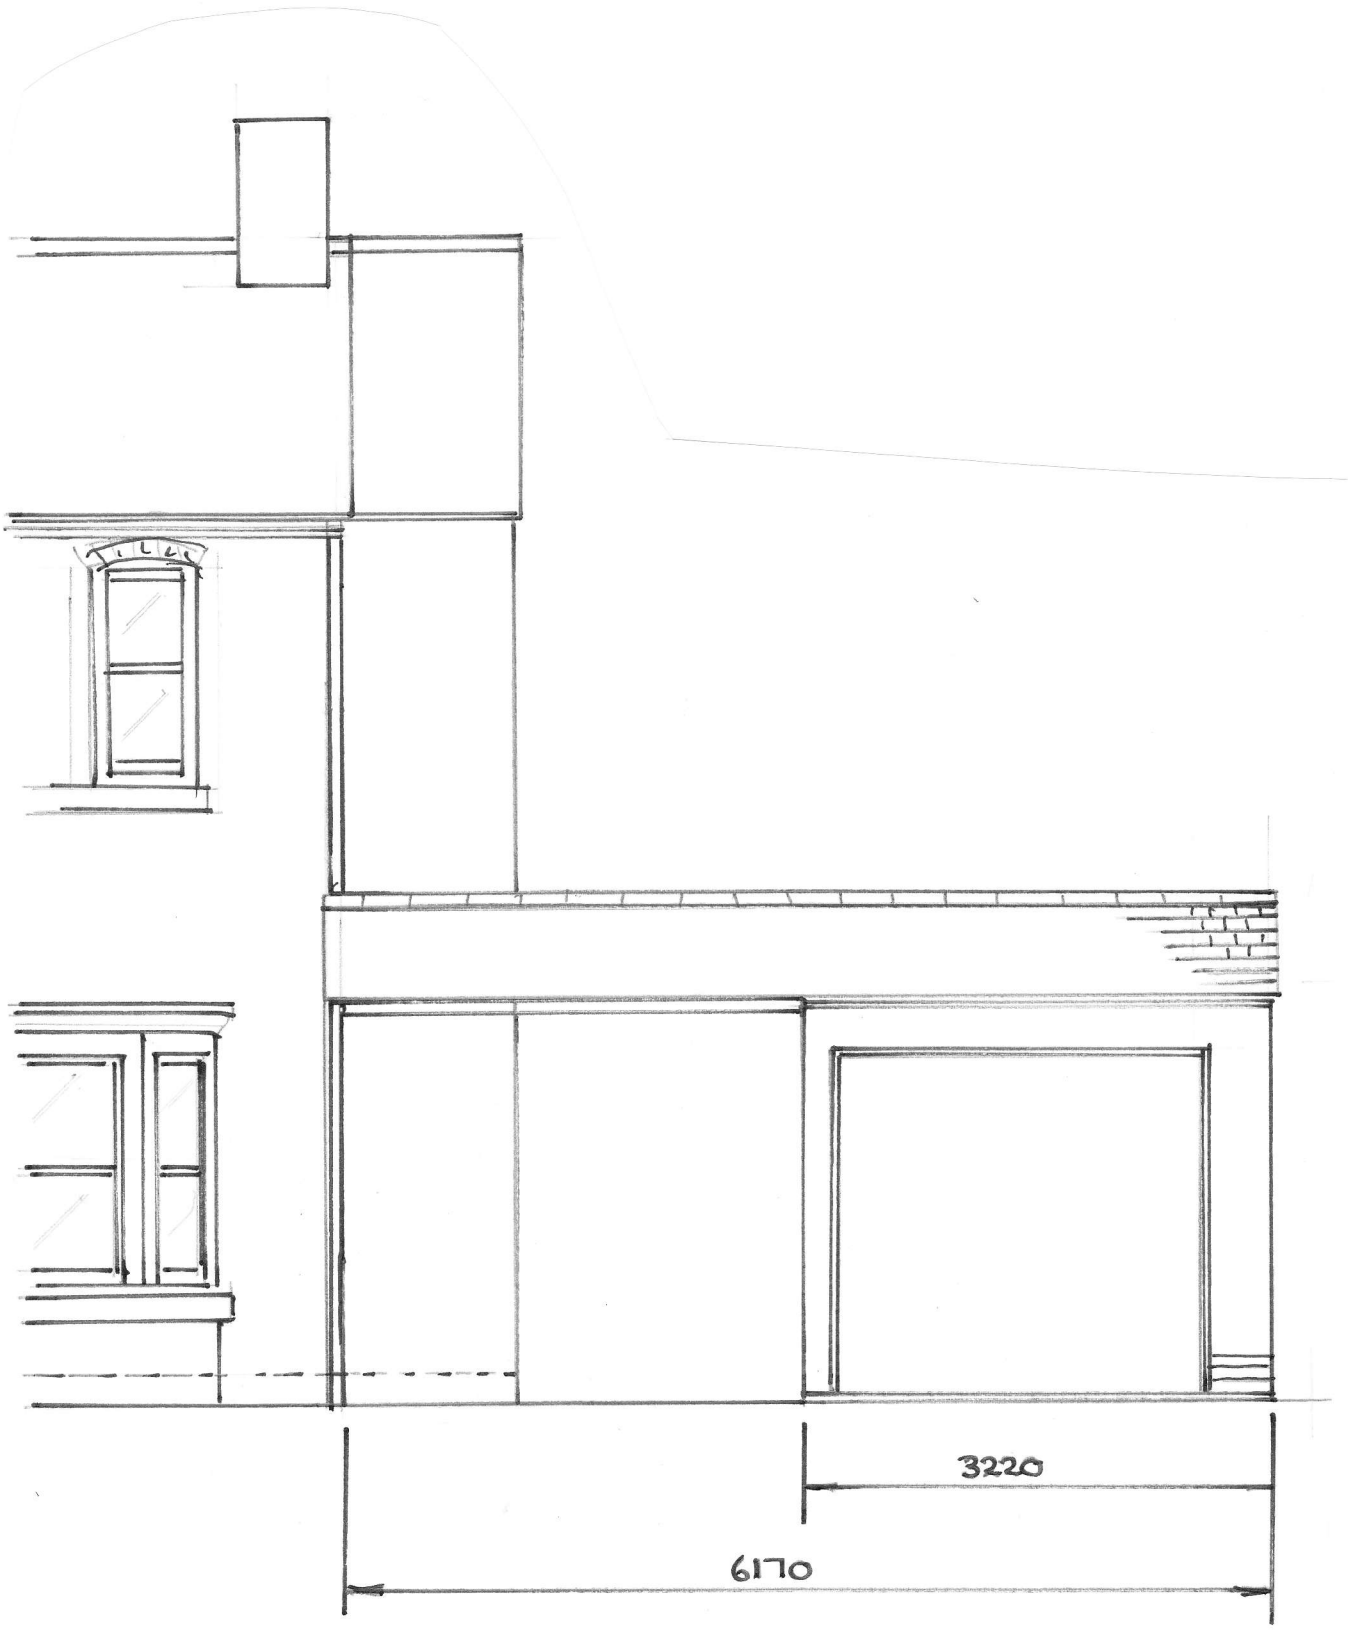

PROPOSED GARAGE AT 29 GREEN LANE BLYTHE BRIDGE FOR Mr & Mrs R TAYLOR

FRONT ELEV. SCALE 1:50 DRAWING No 5