REF SMD/2016/0783

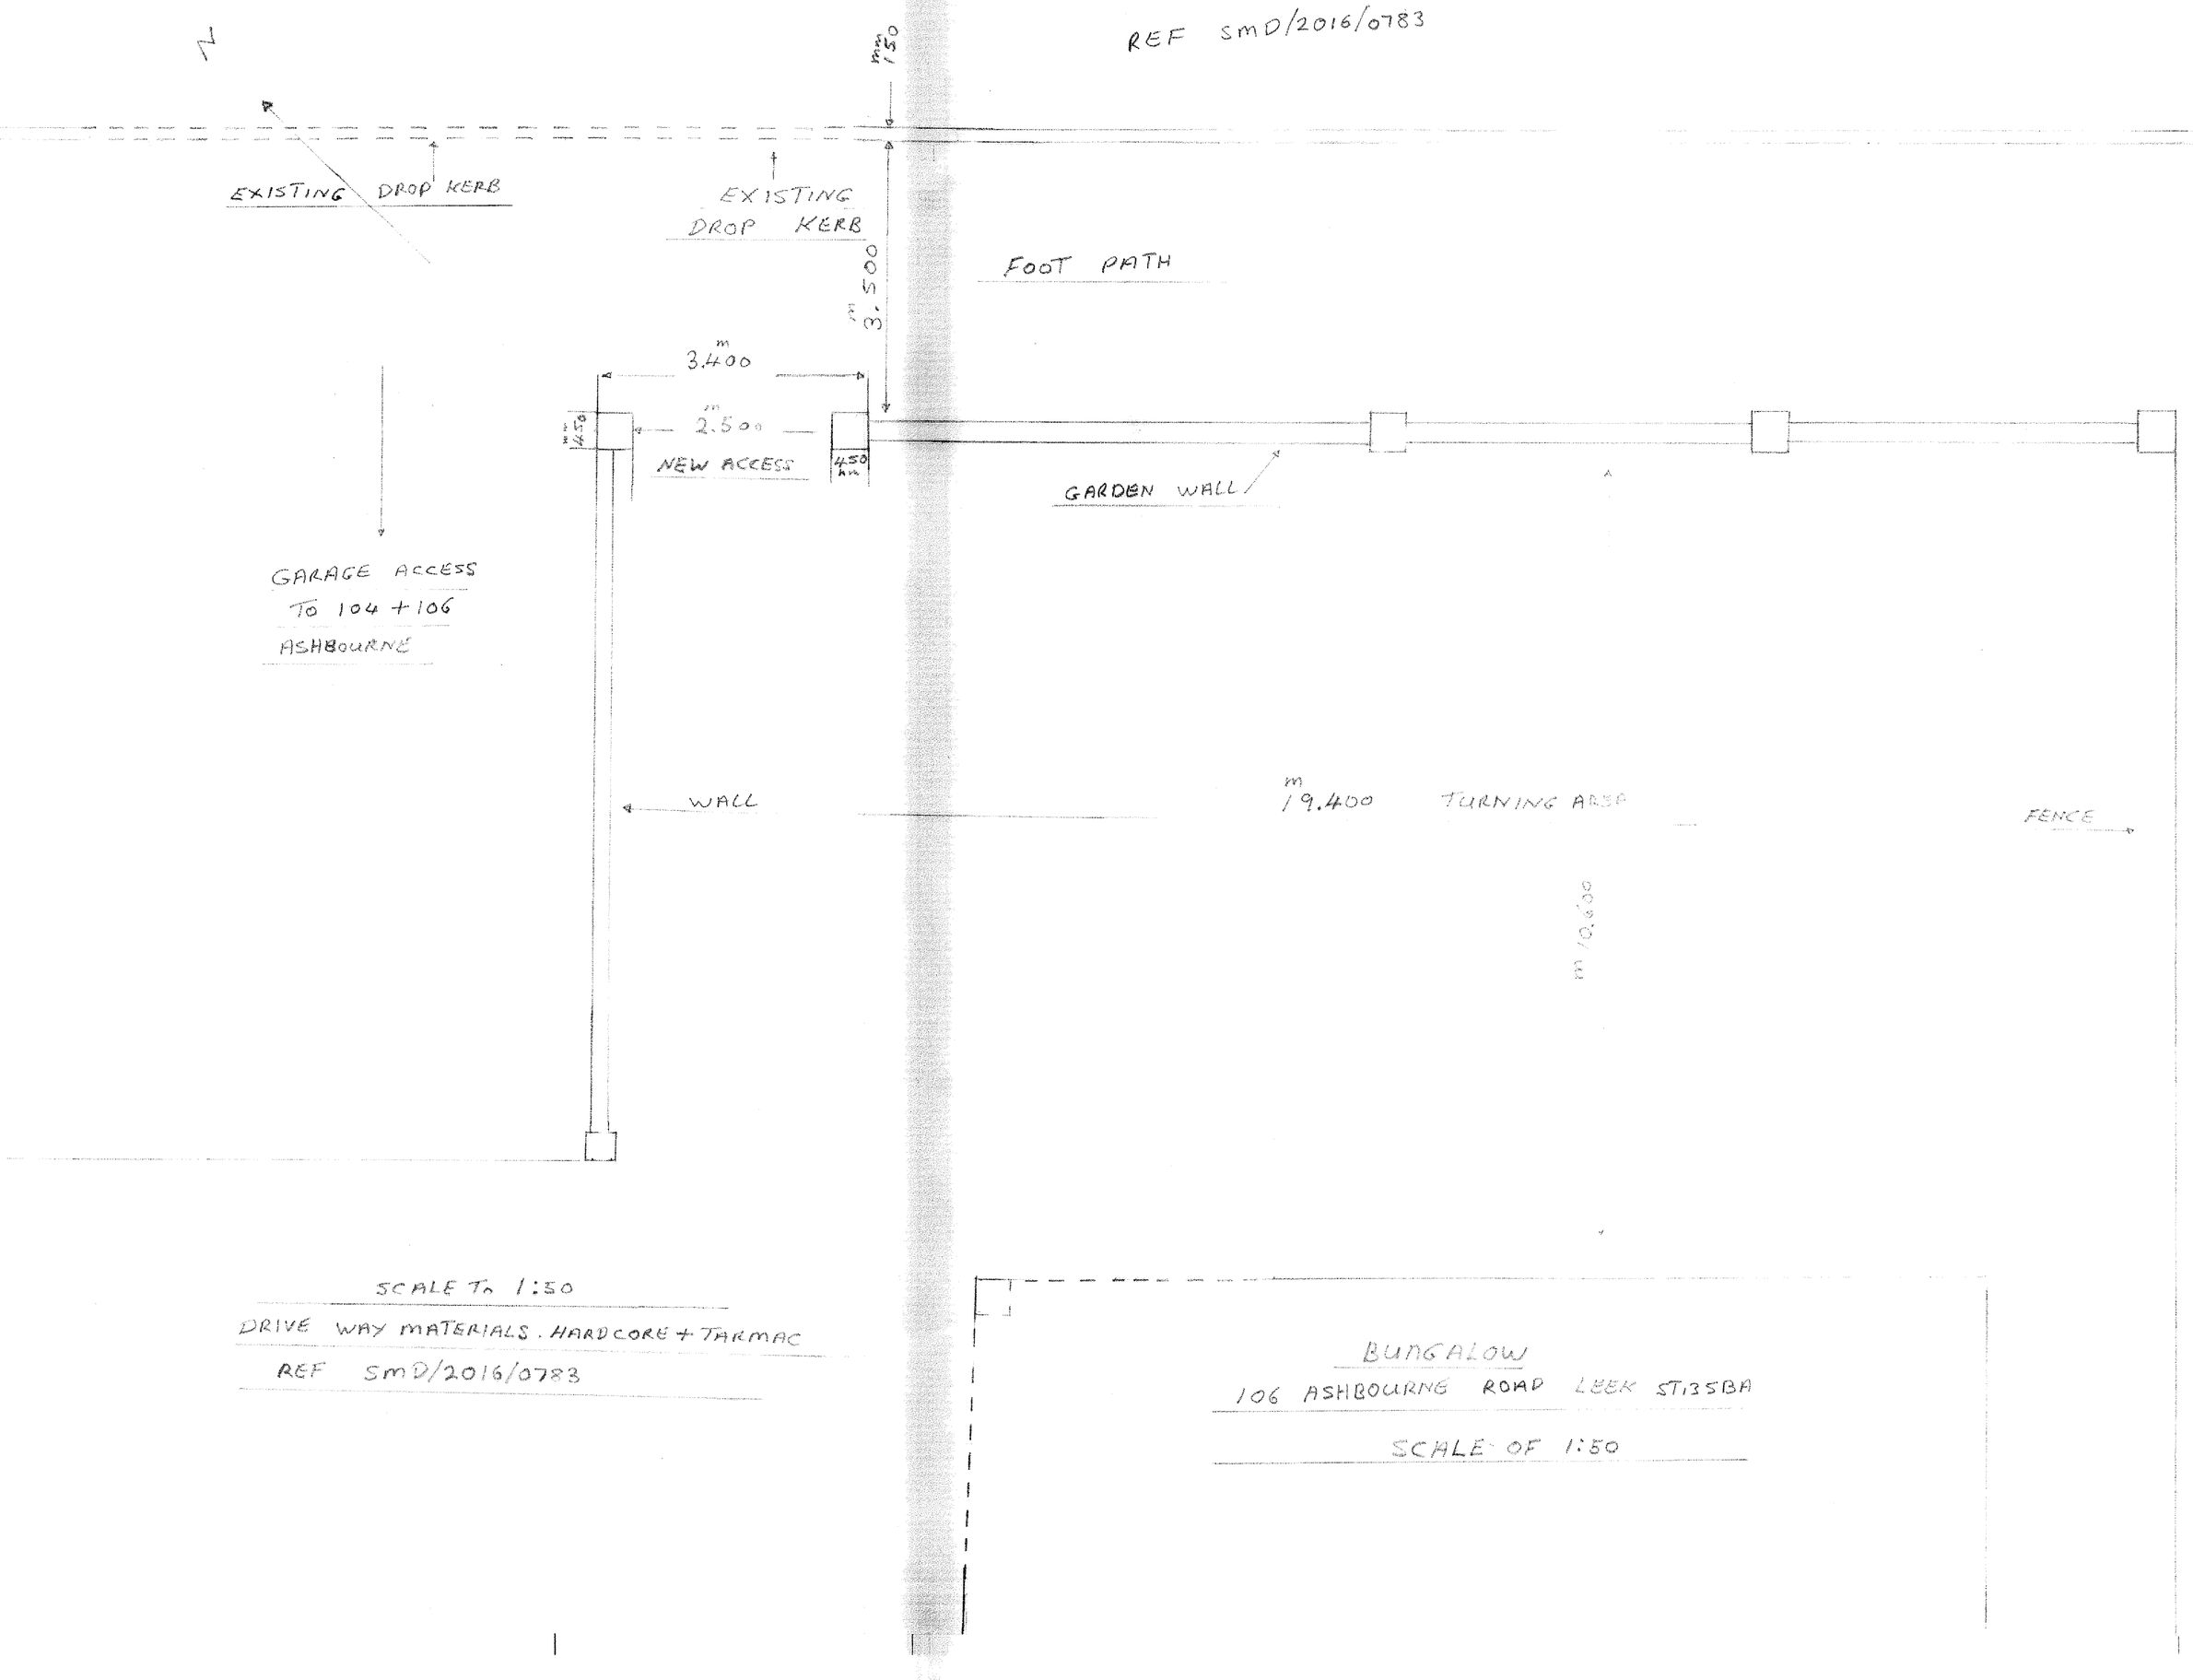

SCALE To 1:50

DRIVE WAY MATERIALS. HARDCORE + TARMAC

REF SMD/2016/0783

BUNGALOW

106 ASHBOURNE ROAD LEEK ST13 5BA

SCALE OF 1:50