NOTE - DO NOT SCALE FROM DRAWING

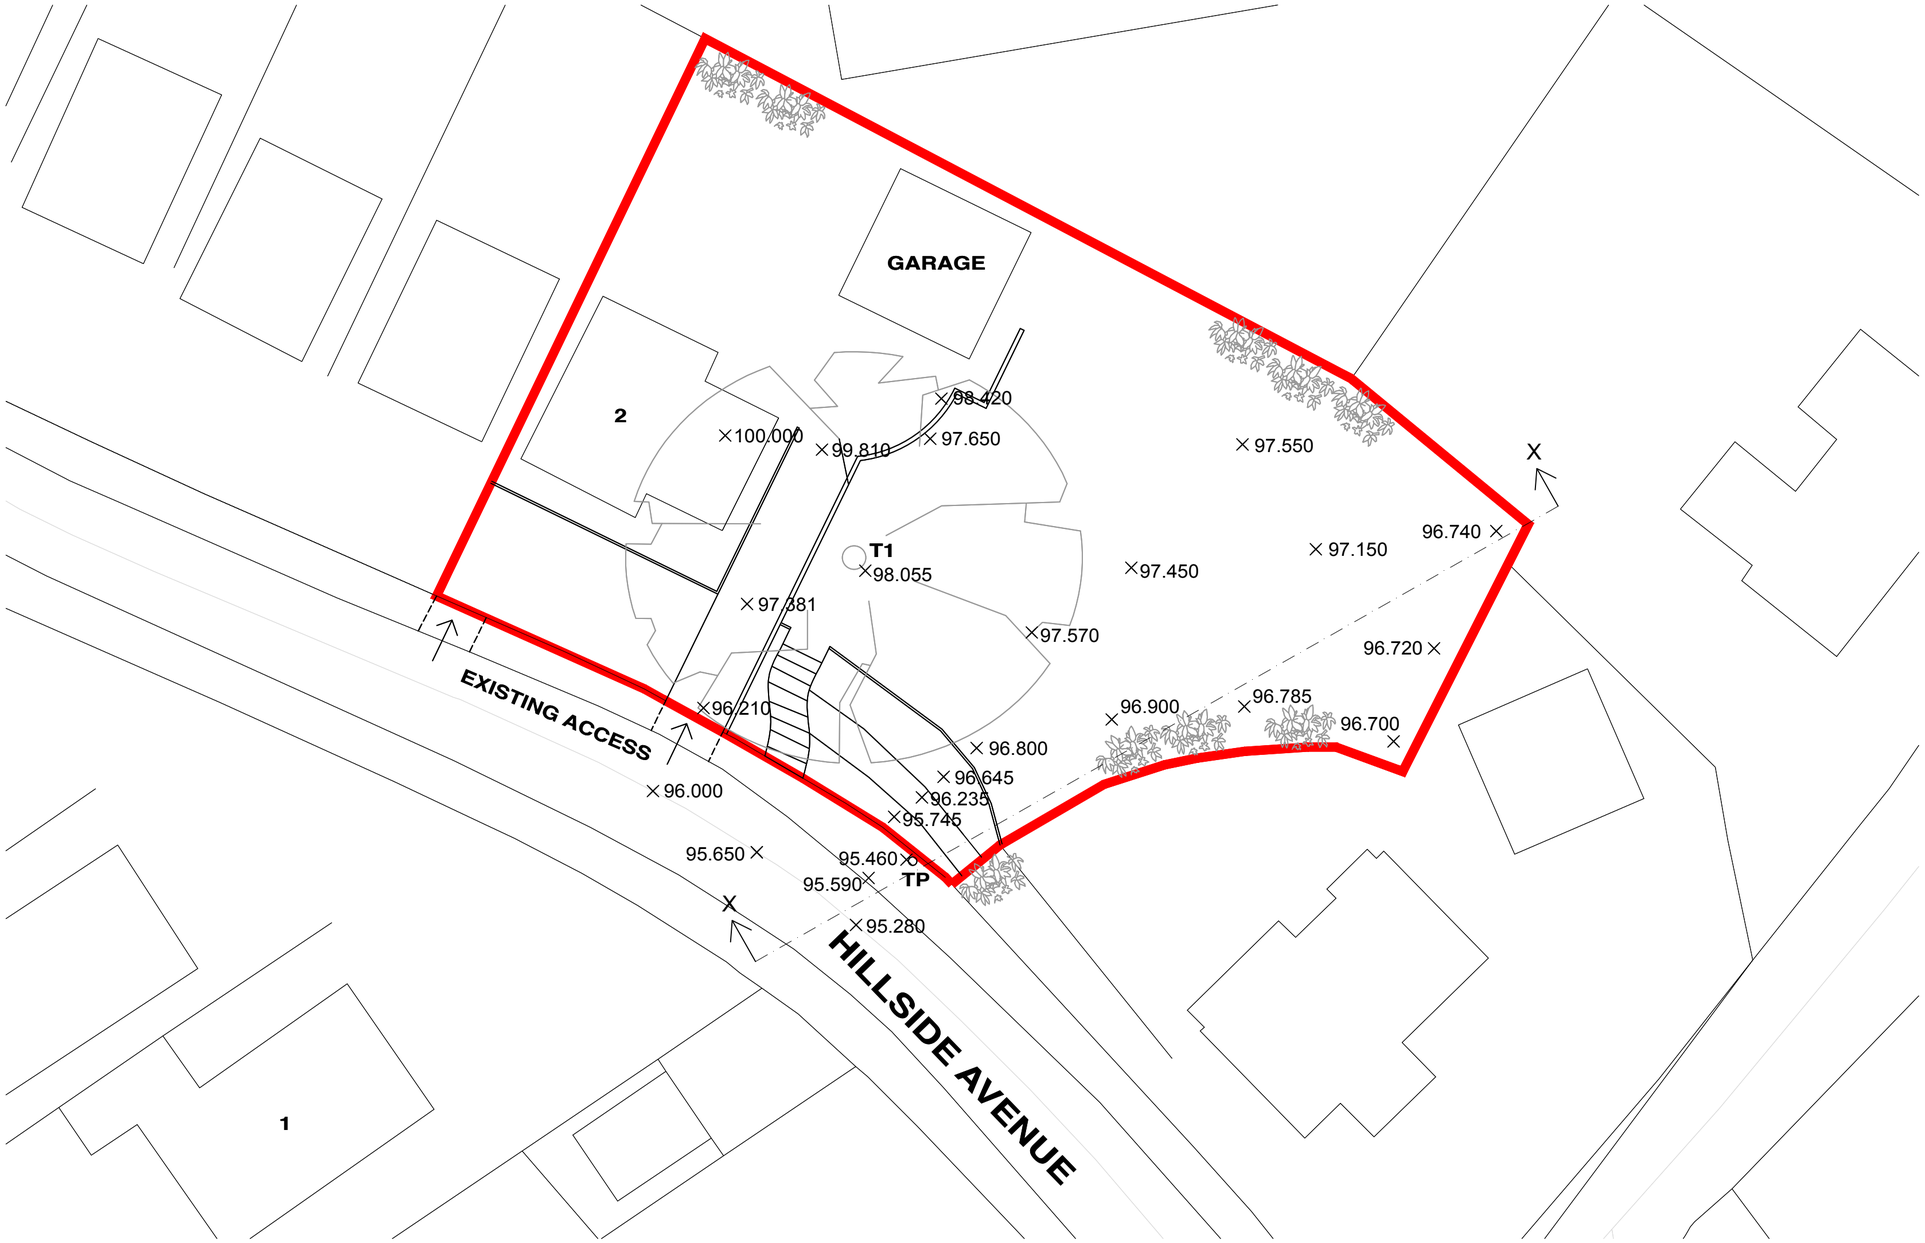

EXISTING BLOCK PLAN - 1:200

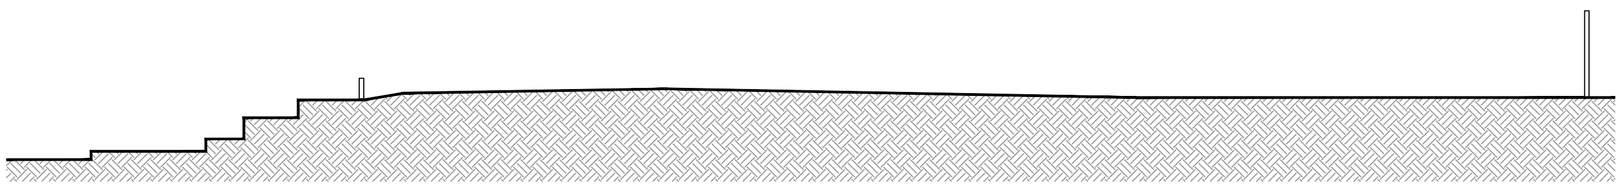

EXISTING SECTION X-X - 1:100

FOREFRONT
DEVELOPMENT CONSULTING
9 Britannia Park, North Road, Stoke on Trent, ST6 2PZ
Office 01782 216912 WWW.FOREFRONTDC.UK

CLIENT

R. GROCOTT

PROJECT

Outline planning permission for proposed detached dwelling on land at 2 Hillside Avenue, Endon, Stoke-on-Trent, Staffs. ST9 9HH.

TITLE

Existing Block Plan & Section X-X
OS Licence - 0100031673

SCALE	DRAWN
1:100 / 1:200 @ A2	OJM
DRG NO.	DATE
16-145-01	11 / 01 / 17

REV.	DESCRIPTION	DATE

The contents of this drawing are the copyright of Forefront Development Consulting