This design and drawing is the copyright of CA+D designs an must not be re-produced by others in any form whatsoever without written consent. Issue of this drawing does not impact any real or implied copyright license.

DO NOT SCALE FROM THIS DRAWING FOR CONSTRUCTION.

IF IN DOUBT CONTACT THE ARCHITECT.

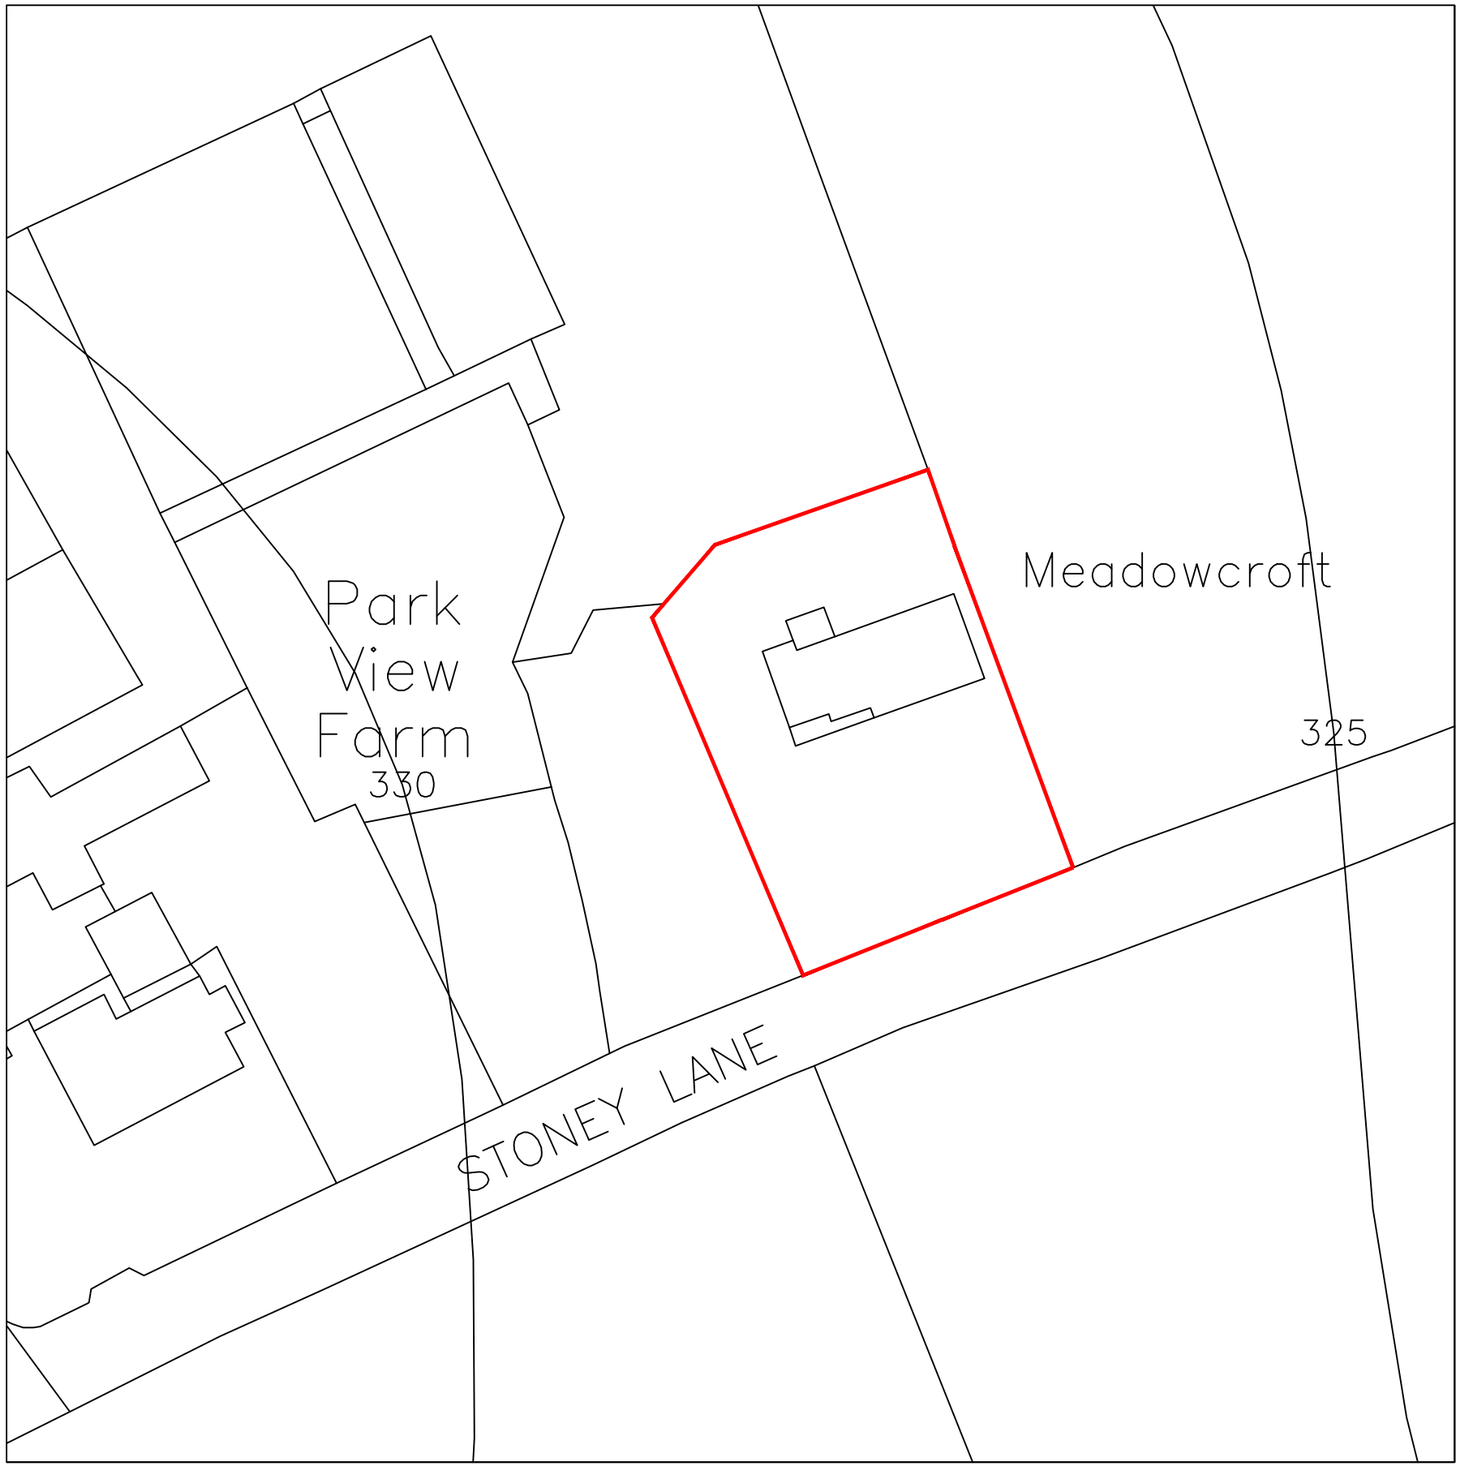

Block Plan 1:500

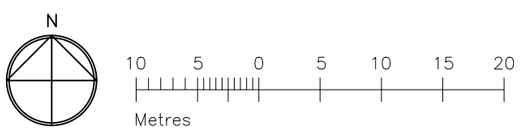

Rev:	Date	Description
R6		
R5		
R4		
R3		
R2		
R1	24/01/17	Issue for Planning Application

Issued for: Planning Application

Location:
Meadowcroft
Stoney Lane
Cauldon
Staffordshire
ST10 3EP

Project:
Proposed bungalow alterations

Drawing Title:
Block Plan

architect
michael cummings
Innovative | Affordable | Architects

Drawing No. CAN - 1062_501.1

Date: 16/12/2016

Scale: 1:500 @ A3

Drawn: PB

Checked: MC