This design and drawing is the copyright of CA+D designs an must not be re-produced by others in any form whatsoever without written consent. Issue of this drawing does not impact any real or implied copyright license.

DO NOT SCALE FROM THIS DRAWING FOR CONSTRUCTION.

IF IN DOUBT CONTACT THE ARCHITECT.

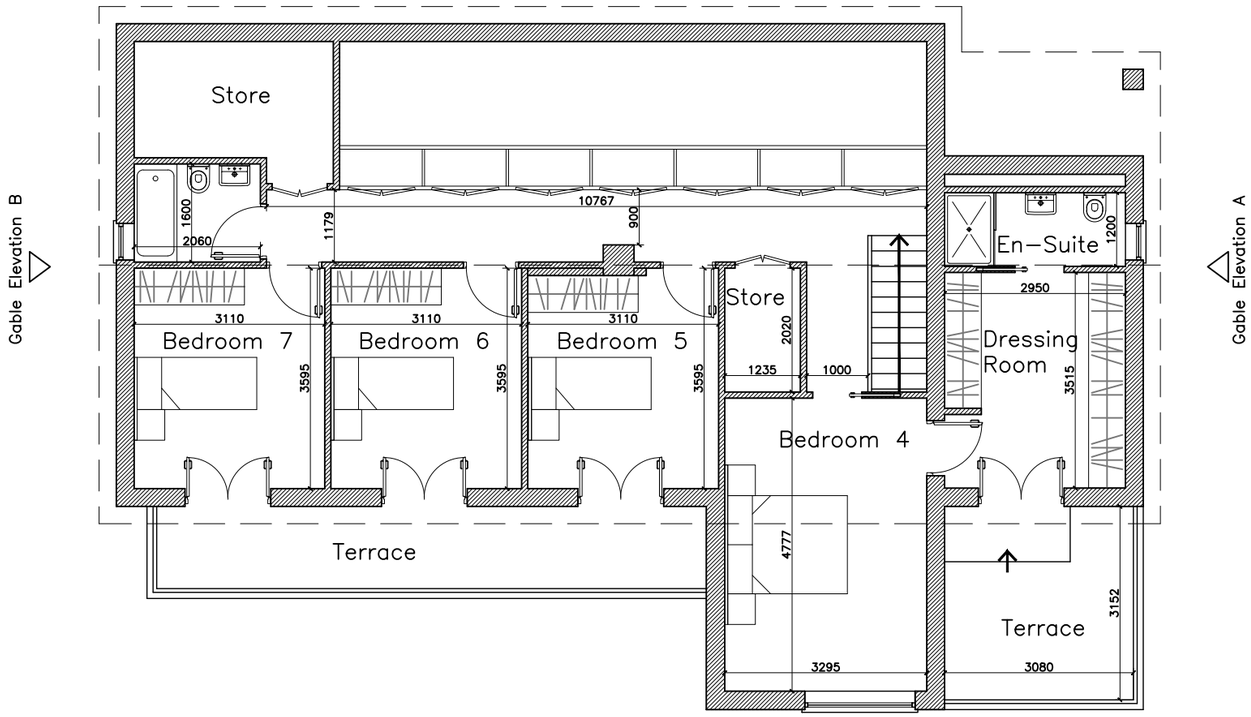


## Proposed First Floor Plan

0m 1m 2m 3m 4m 5m

Scale Bar

N

| Rev: | Date | Description |
|---|---|---|
| R6 | | |
| R5 | | |
| R4 | | |
| R3 | 24/01/17 | Issue for Planning Application |
| R2 | 24/01/17 | Dormer extended |
| R1 | 19/01/17 | Dimensions added |

Issued for: Planning Application

Location:
Meadowcroft
Stoney Lane
Cauldon
Staffordshire
ST10 3EP

Project:
Proposed bungalow alterations

Drawing Title:
Proposed first floor plan

architect
MICHAEL CUMMINGS
Innovative | Affordable | Architects

Drawing No.
CAN - 1062_201.03

Date: 16/12/2016
Scale: 1:100 @ A3
Drawn: PB
Checked: MC