N

0 10 20 30 40 50m

Scale 1:1250

NOTES

- All dimensions and levels are to be checked on site.
- Any discrepancies are to be reported to the architect before any work commences.
- This drawing shall not be scaled to ascertain any dimensions. Work to figured dims only.
- This drawing shall not be reproduced without express written permission from AEW.
- Title overlay drawings and ownership boundaries are produced using all reasonable endeavors. AEW cannot be responsible for the accuracy or scale discrepancy of base plans supplied to them.

Application Boundary Indicated Thus:

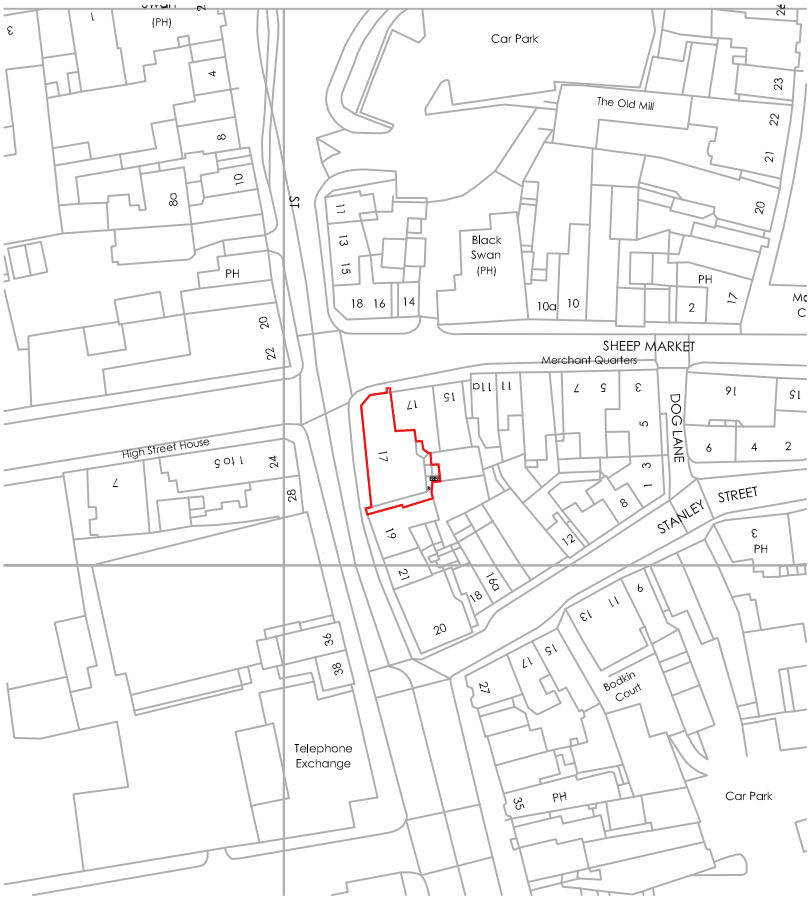

Location Plan

REV	Date	Drawn by: -	Checked by: -
A	17/01/2017	SJB	JJS
Application boundary and titleblock information updated			
-	18/10/2016	SJB	JJS
Initial issue			

Status: **S2** — Purpose of Issue: **For Construction**

drawing stage: **Stage 3 - Shopfit**

client: Domino's Pizza Group

project: 17 St. Edward Street, Leek, ST13 5DR

store: 16096

drawing title: **Location Plan**

date	29/09/2016	drawn	SJB
scale@A4	1:1250	checked	JJS

Rev A

Job No **B9229-AEW-16096-XX-DR-0007**

AEW ARCHITECTS AND DESIGNERS LTD
THE ZENITH BUILDING, SPRING GARDENS
MANCHESTER M2 1AB T 0161 214 4370 F 0161 214 4371