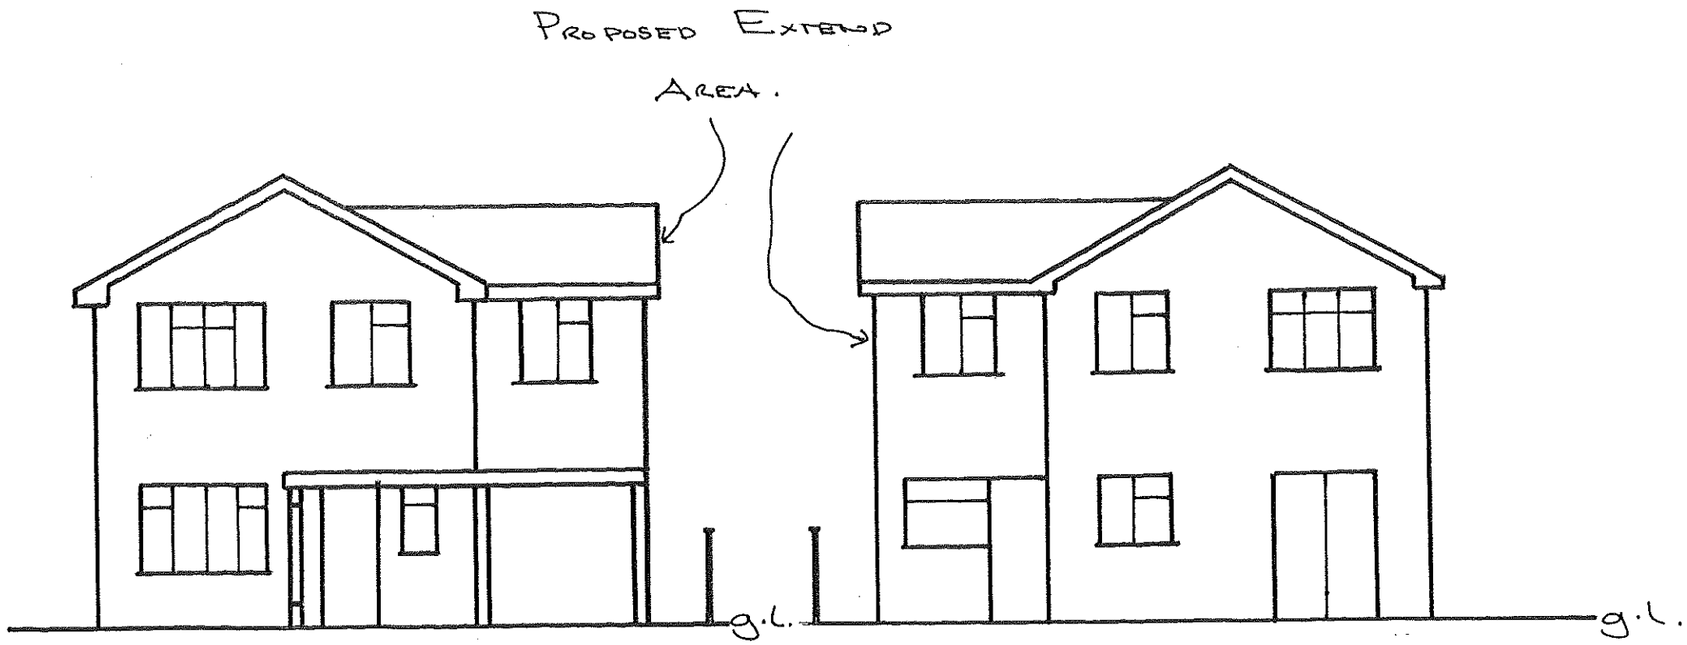

Proposed Front Elevation

Proposed Rear Elevation

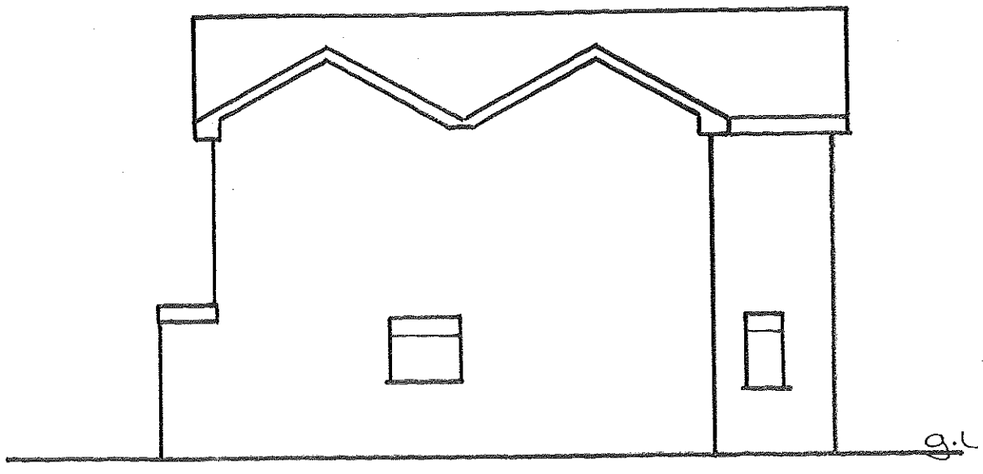

Proposed Side Elevation To
No 6 Ashcombe Way

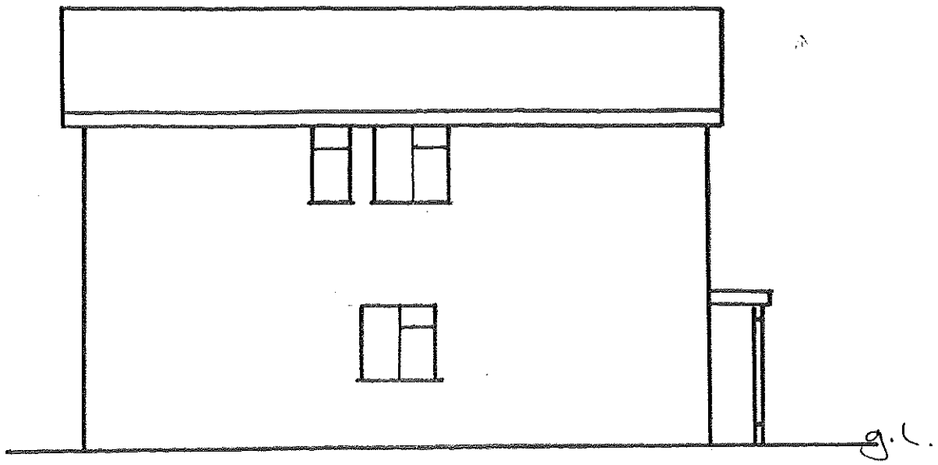

Proposed Side Elevation To
No 10 Ashcombe Way
(Remains As Existing)

Scale 1:100

Do Not Scale From This Drawing – Ask!

Proposed First Floor Extension Over Existing Attached Garage (Flat Roofed) At 8 Ashcombe Way Leek Staffordshire ST13 5SD For Mr & Mrs G. Bode

Drwg No - AW-0004